




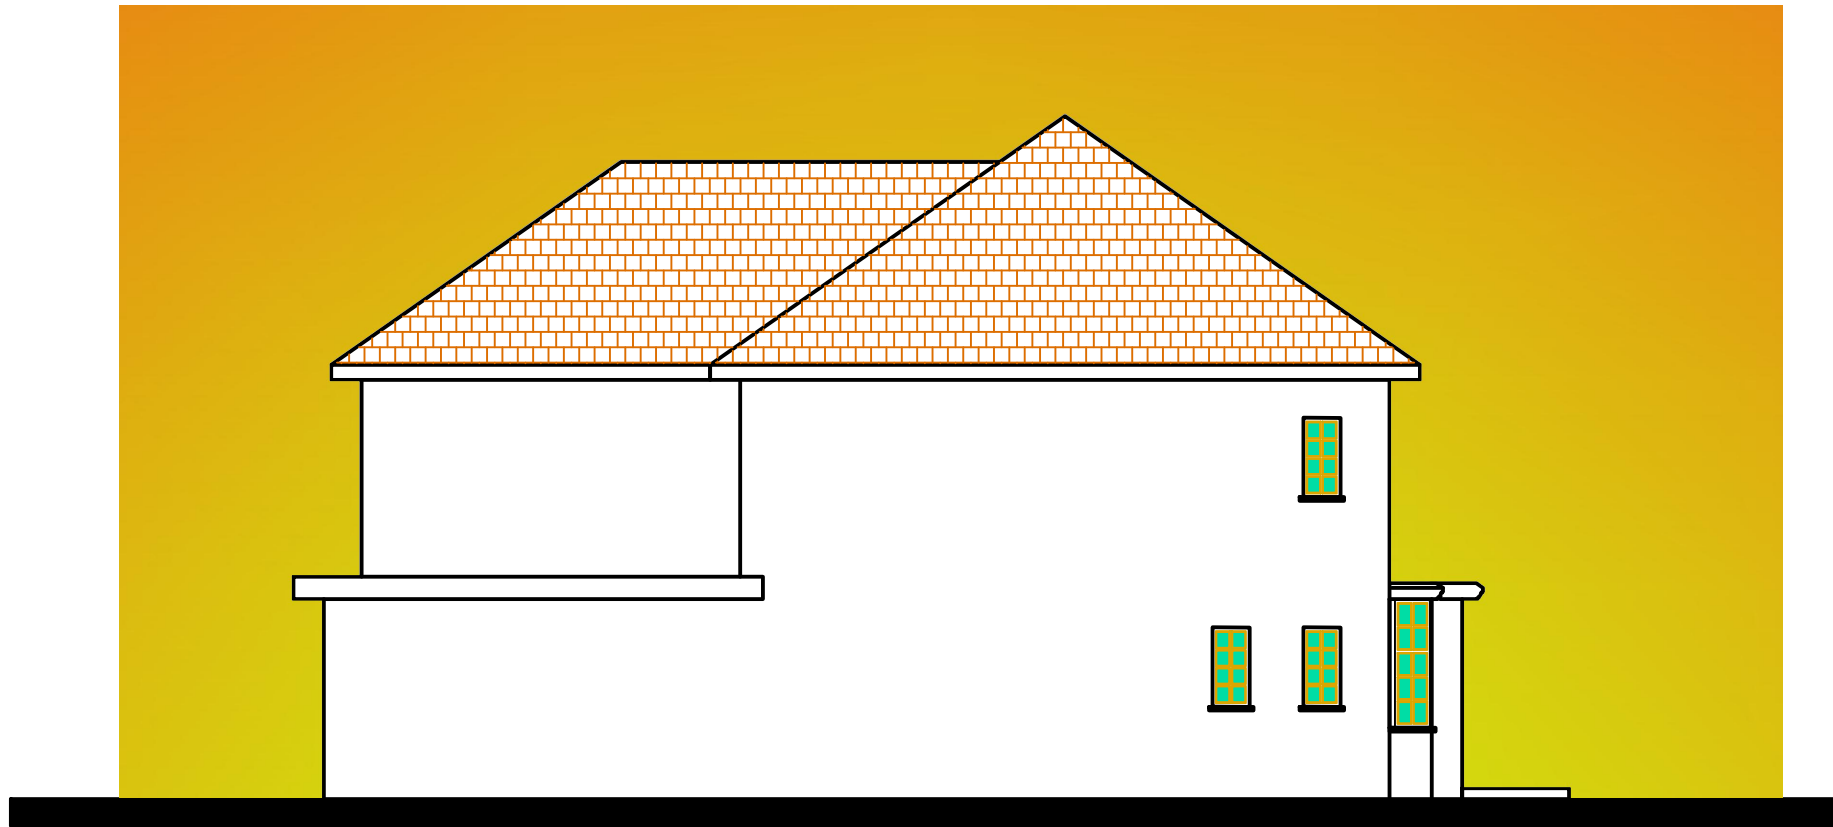


PROPOSED SIDE RIGHT ELEVATION

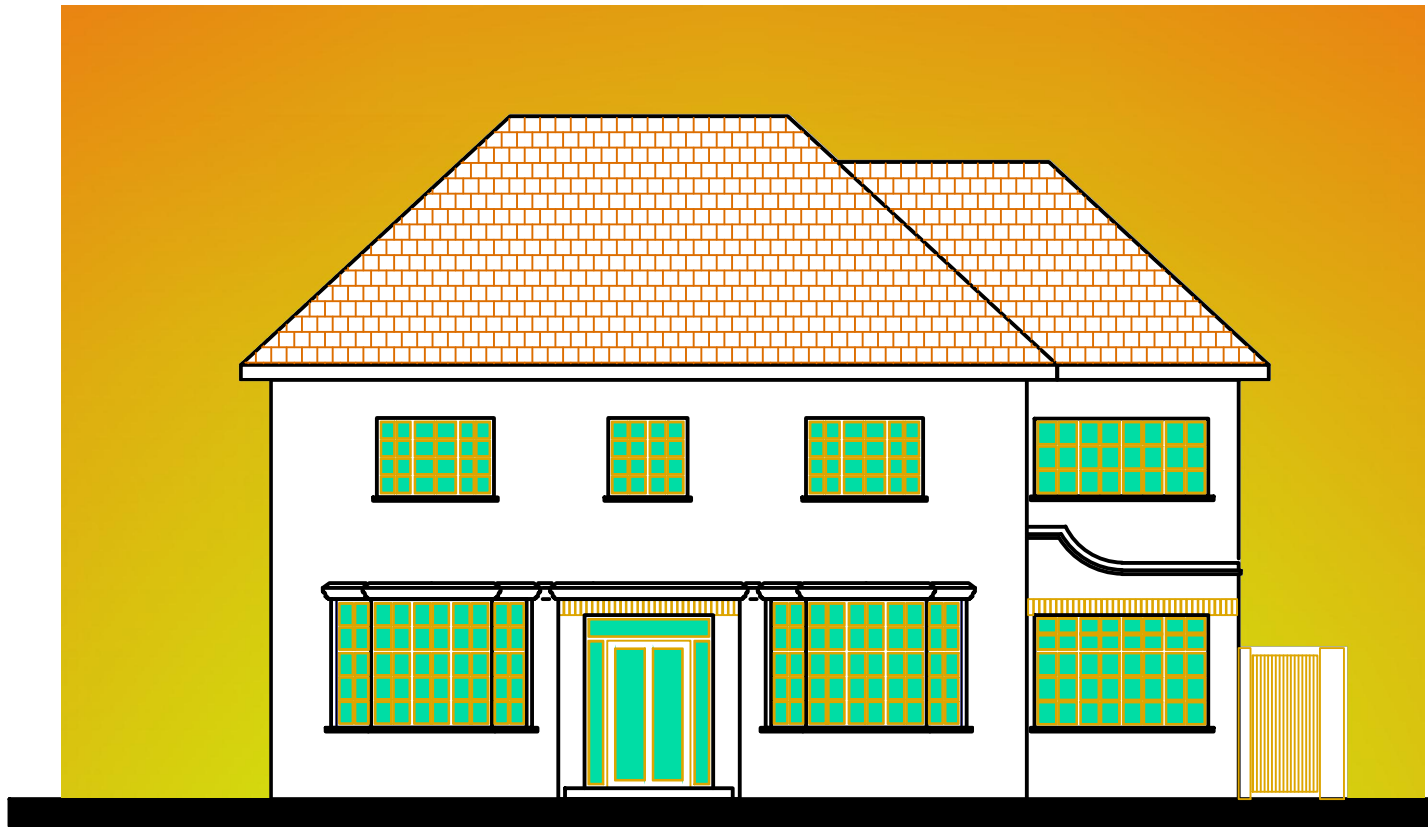


PROPOSED FRONT ELEVATION

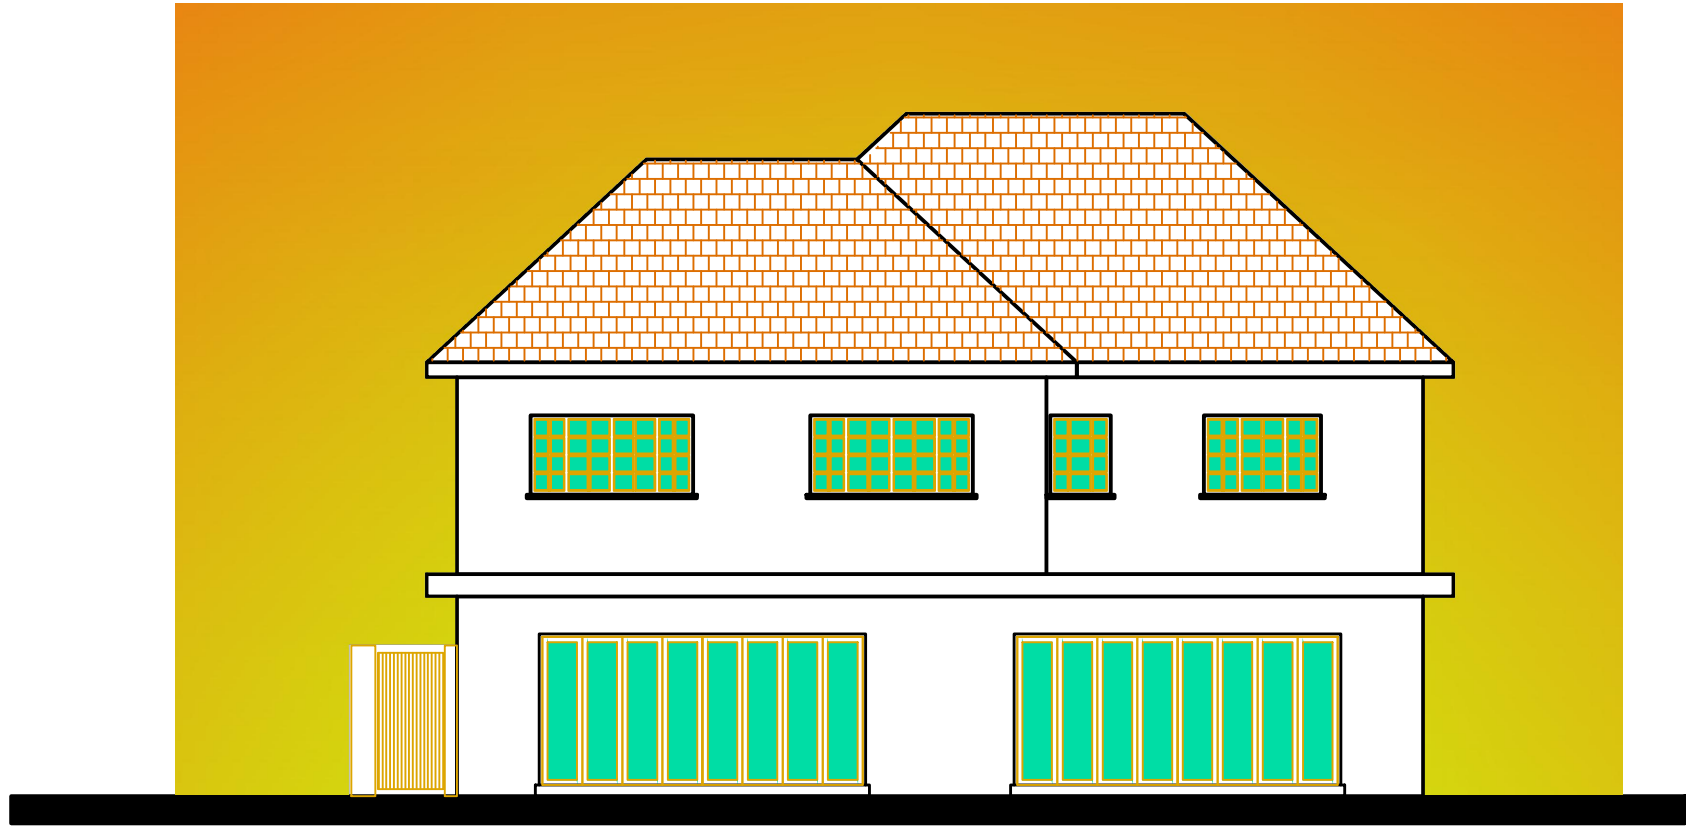

PROPOSED REAR ELEVATION

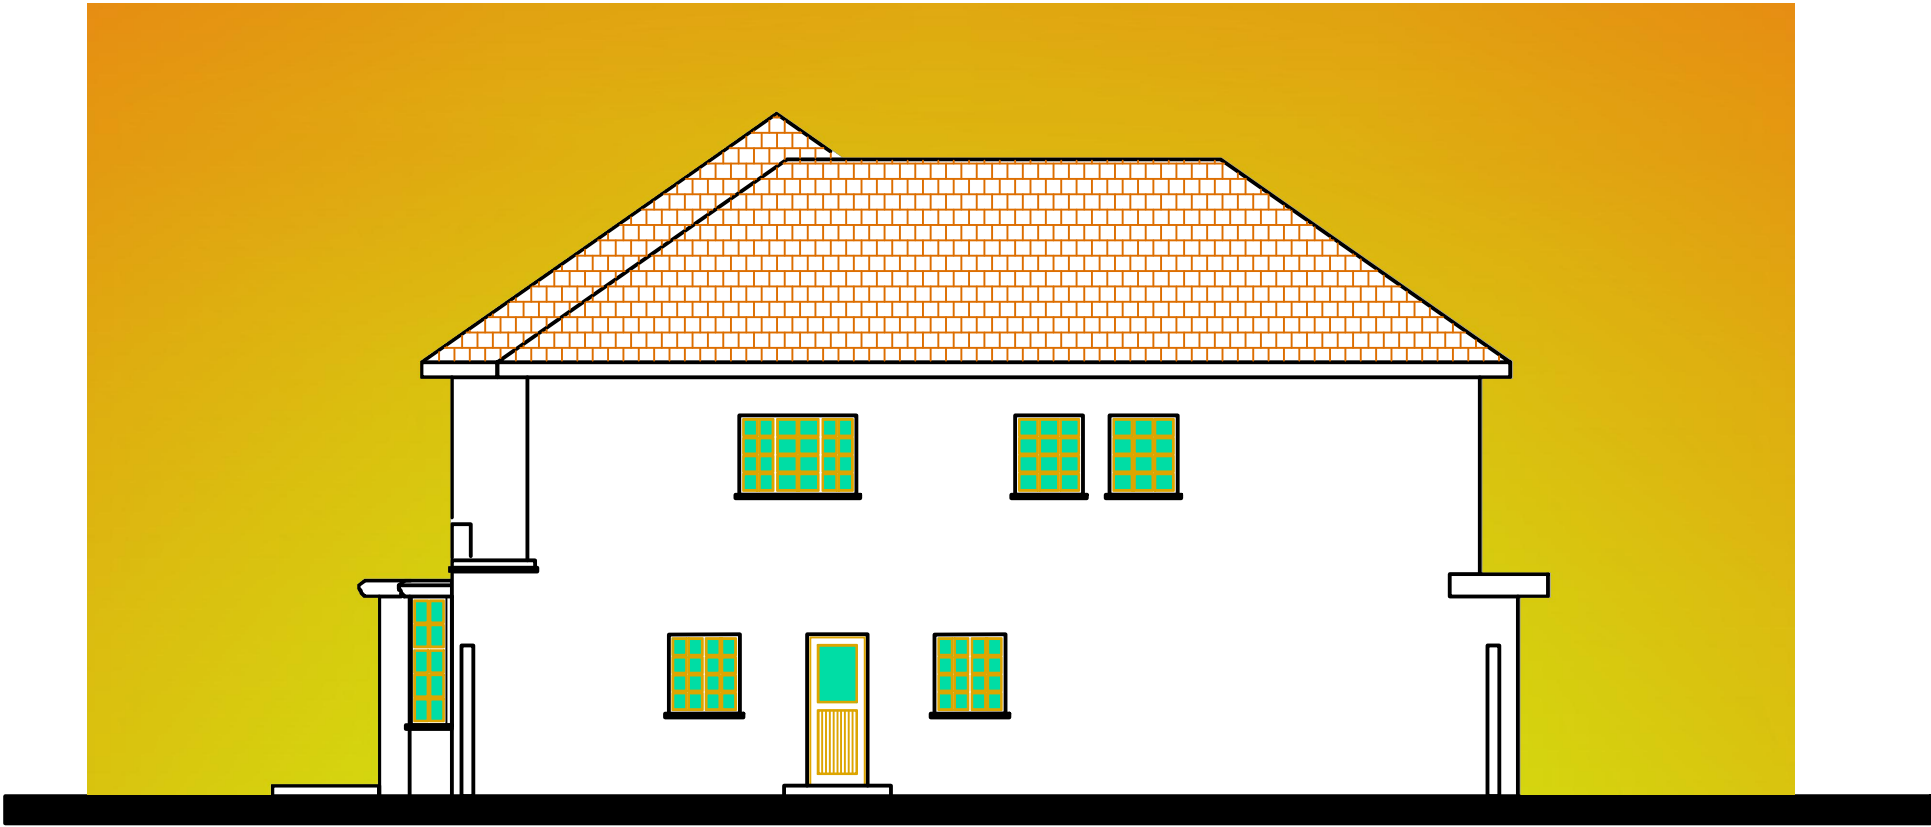

PROPOSED SIDE LEFT ELEVATION

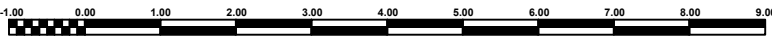

Mr. Apdolfettah Ekrayem 197 Park Road Uxbridge UB8 1NP		
Project Address 197 Park Road Uxbridge UB8 1NP		
Agent Safa Alattar 27 Goldhawk Road Shepherds Bush London W12 8QQ		
PROPOSED ELEVATIONS		
SCALE 1/100		
DRW NO	06	REV C