



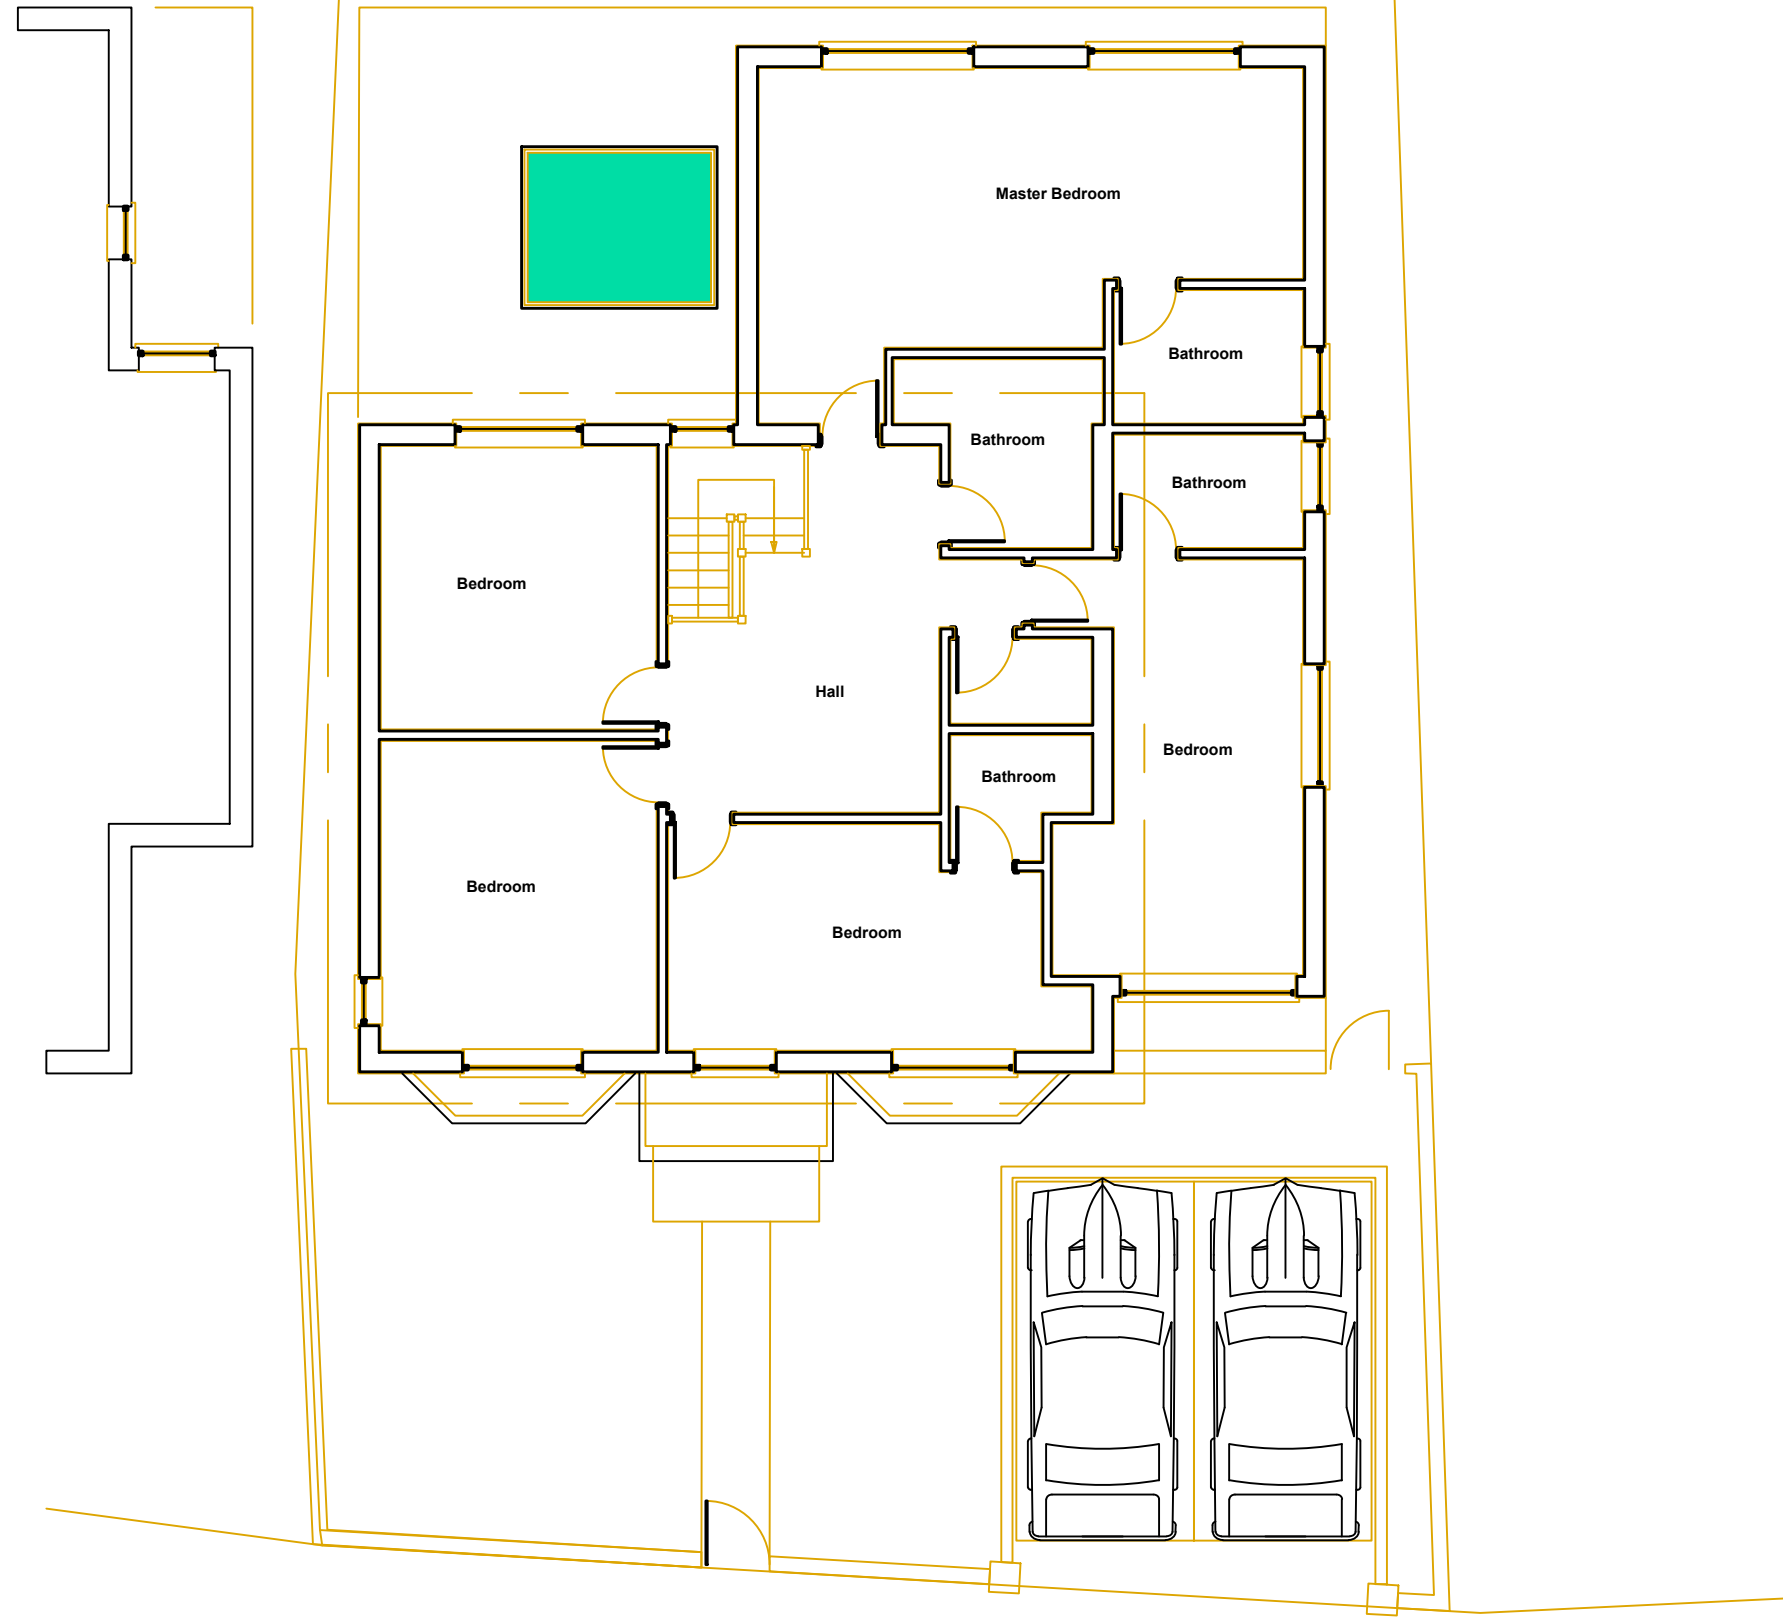

PROPOSED GROUND FLOOR PLAN



PROPOSED FIRST FLOOR PLAN

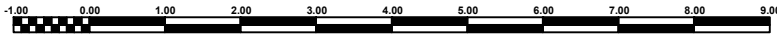

Mr. Apdolfettah Ekayem 197 Park Road Uxbridge UB8 1NP		
Project Address 197 Park Road Uxbridge UB8 1NP		
Agent Safa Alattar 27 Goldhawk Road Shepherds Bush London W12 8QQ		
PROPOSED GROUND AND FIRST FLOORS PLAN		
SCALE 1/100		
DRW NO	04	REV A