




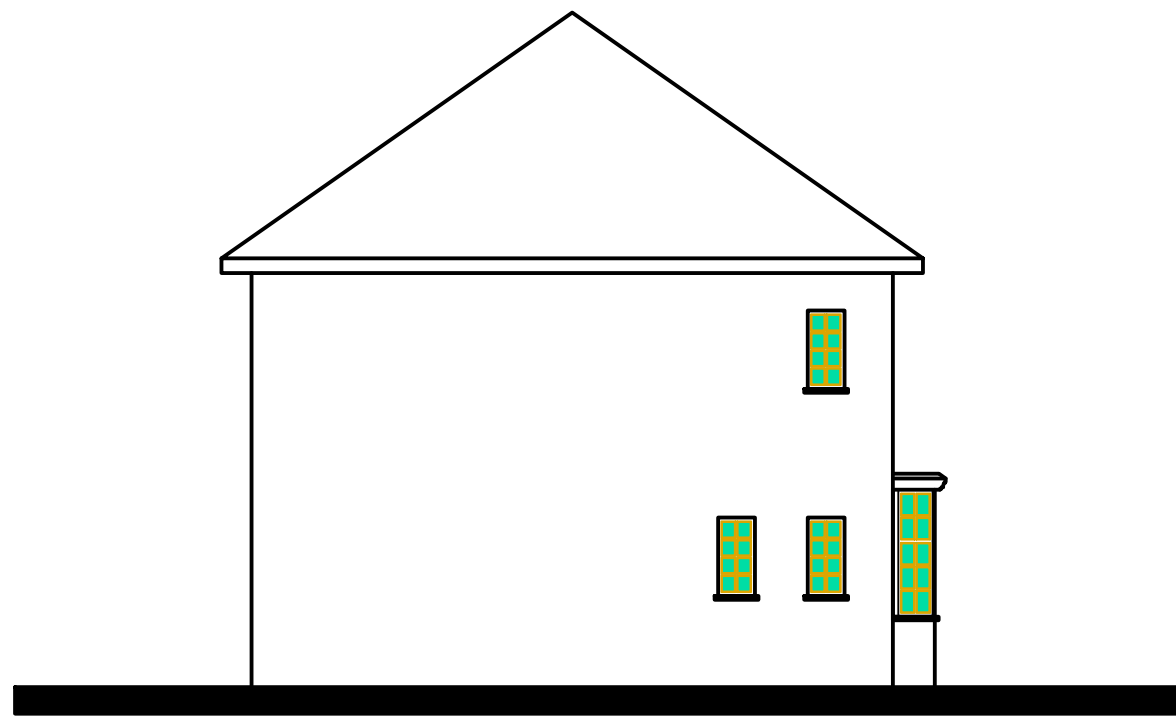


EXIST SIDE RIGHT ELEVATION

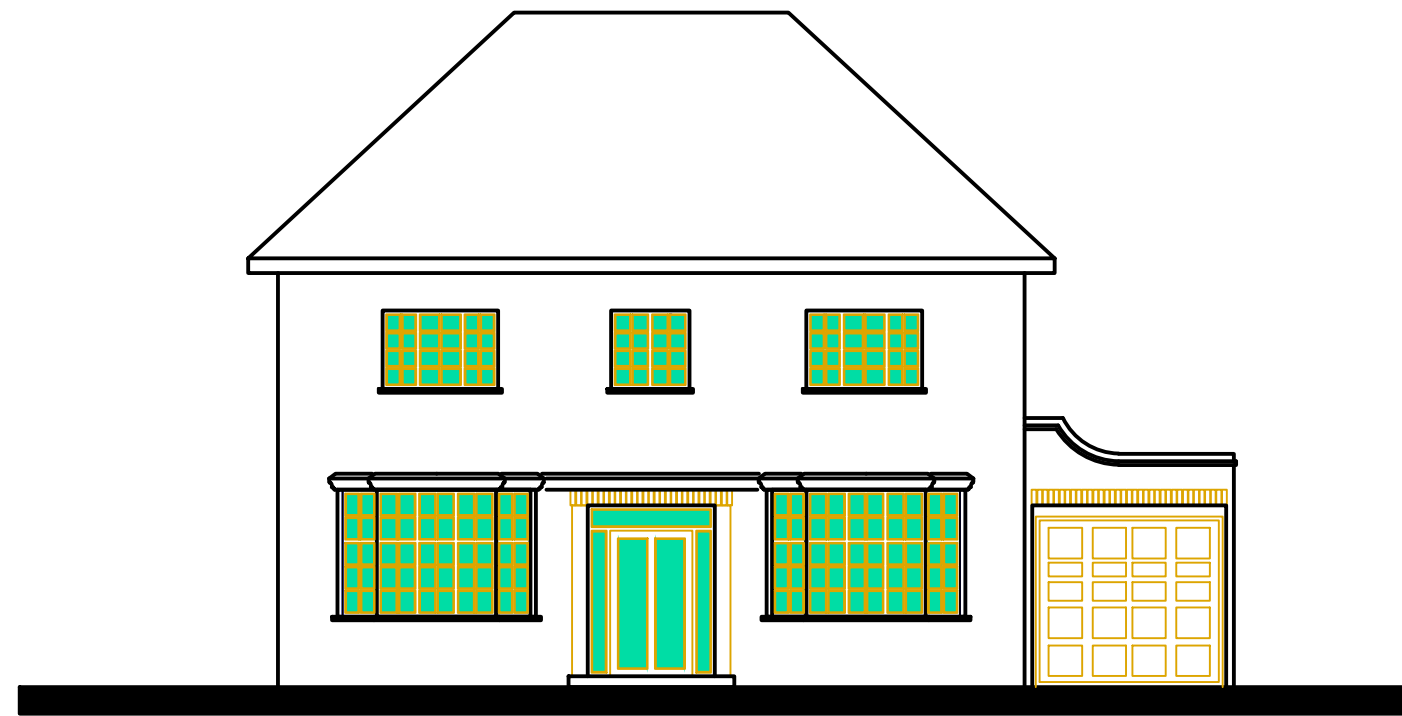

EXIST FRONT ELEVATION

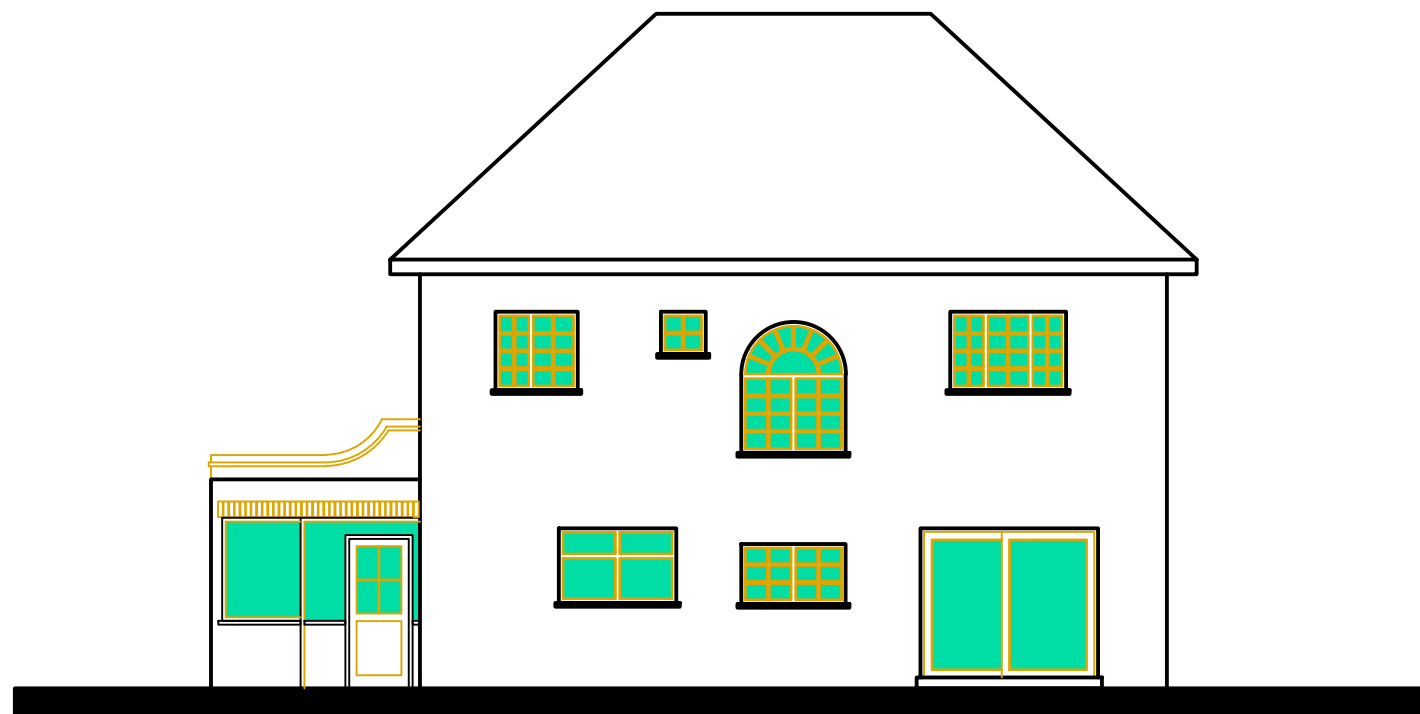

EXIST REAR ELEVATION

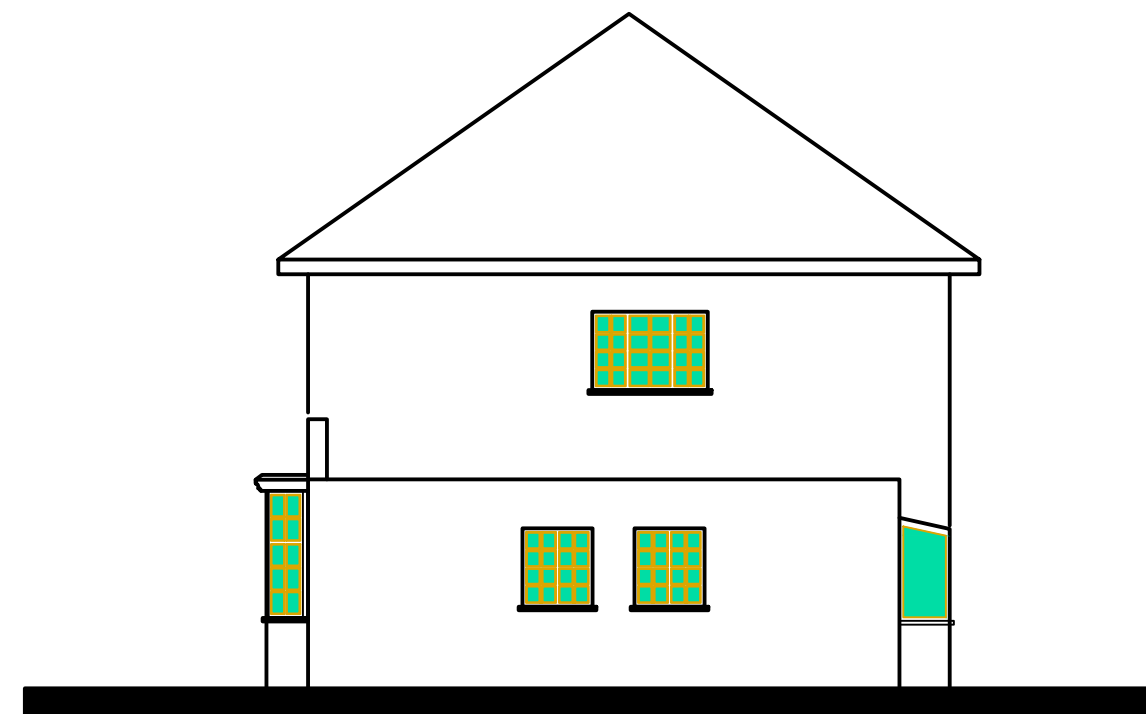

EXIST SIDE LEFT ELEVATION



Client  
Mr. Abdolfettah Ekayem  
197 Park Road  
Uxbridge  
UB8 1NP

Project Address  
197 Park Road  
Uxbridge  
UB8 1NP

Agent  
Safa Alattar  
27 Goldhawk Road  
Shepherds Bush  
London W12 8QQ

EXIST ELEVATIONS

SCALE 1/100

DRW NO 03 REV A