




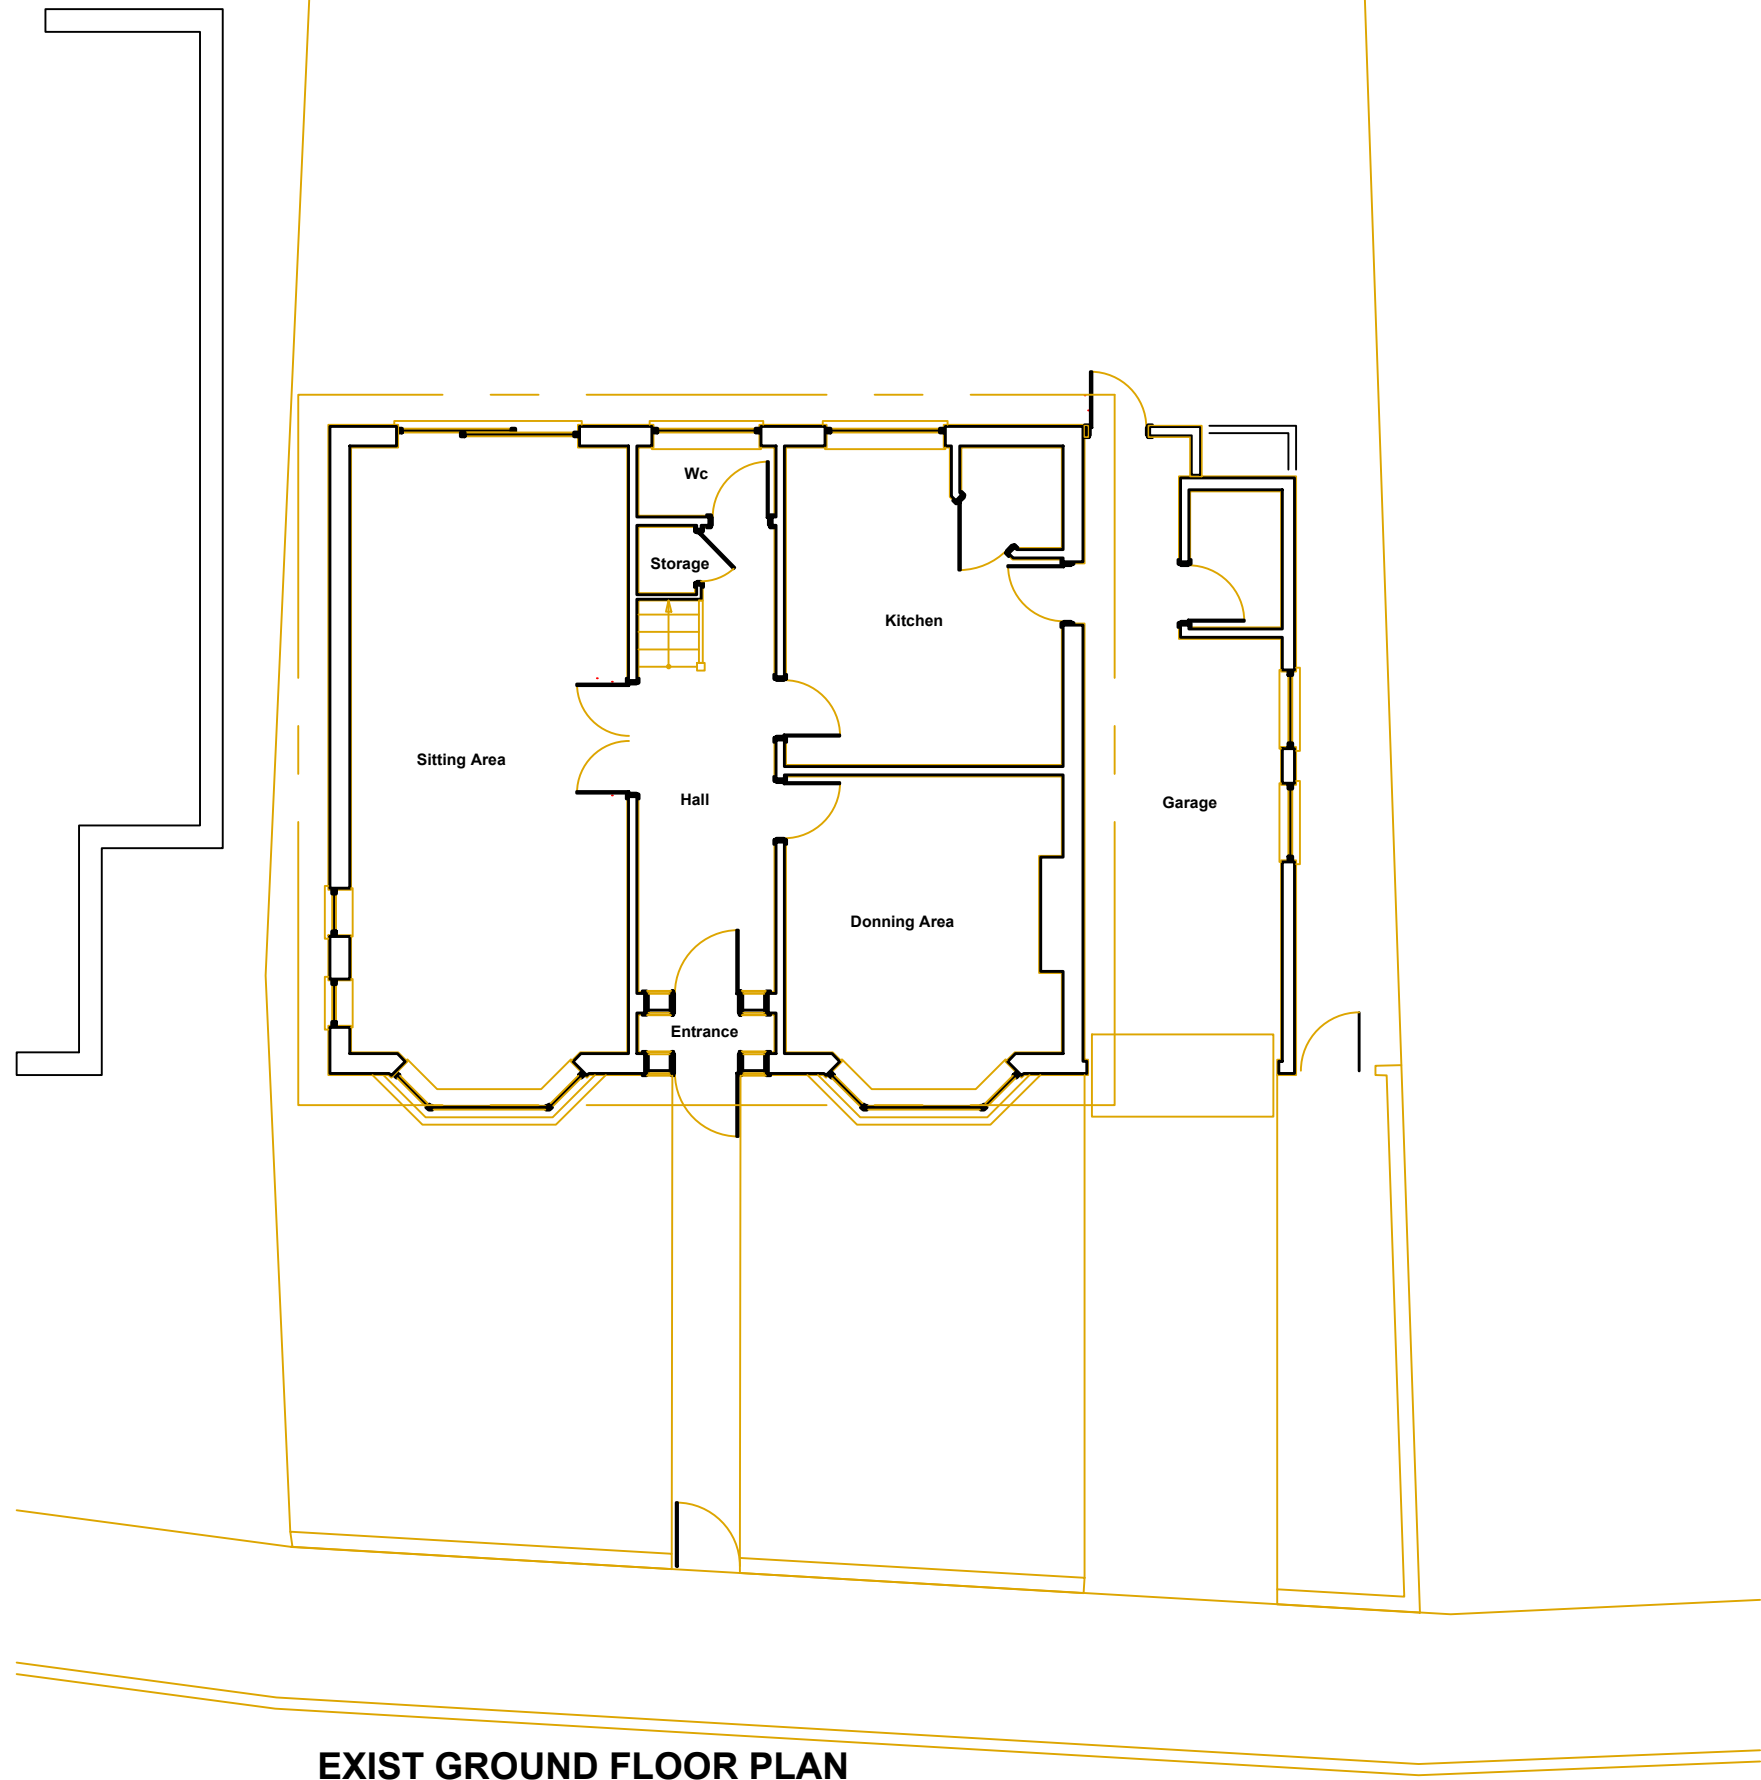

EXIST GROUND FLOOR PLAN

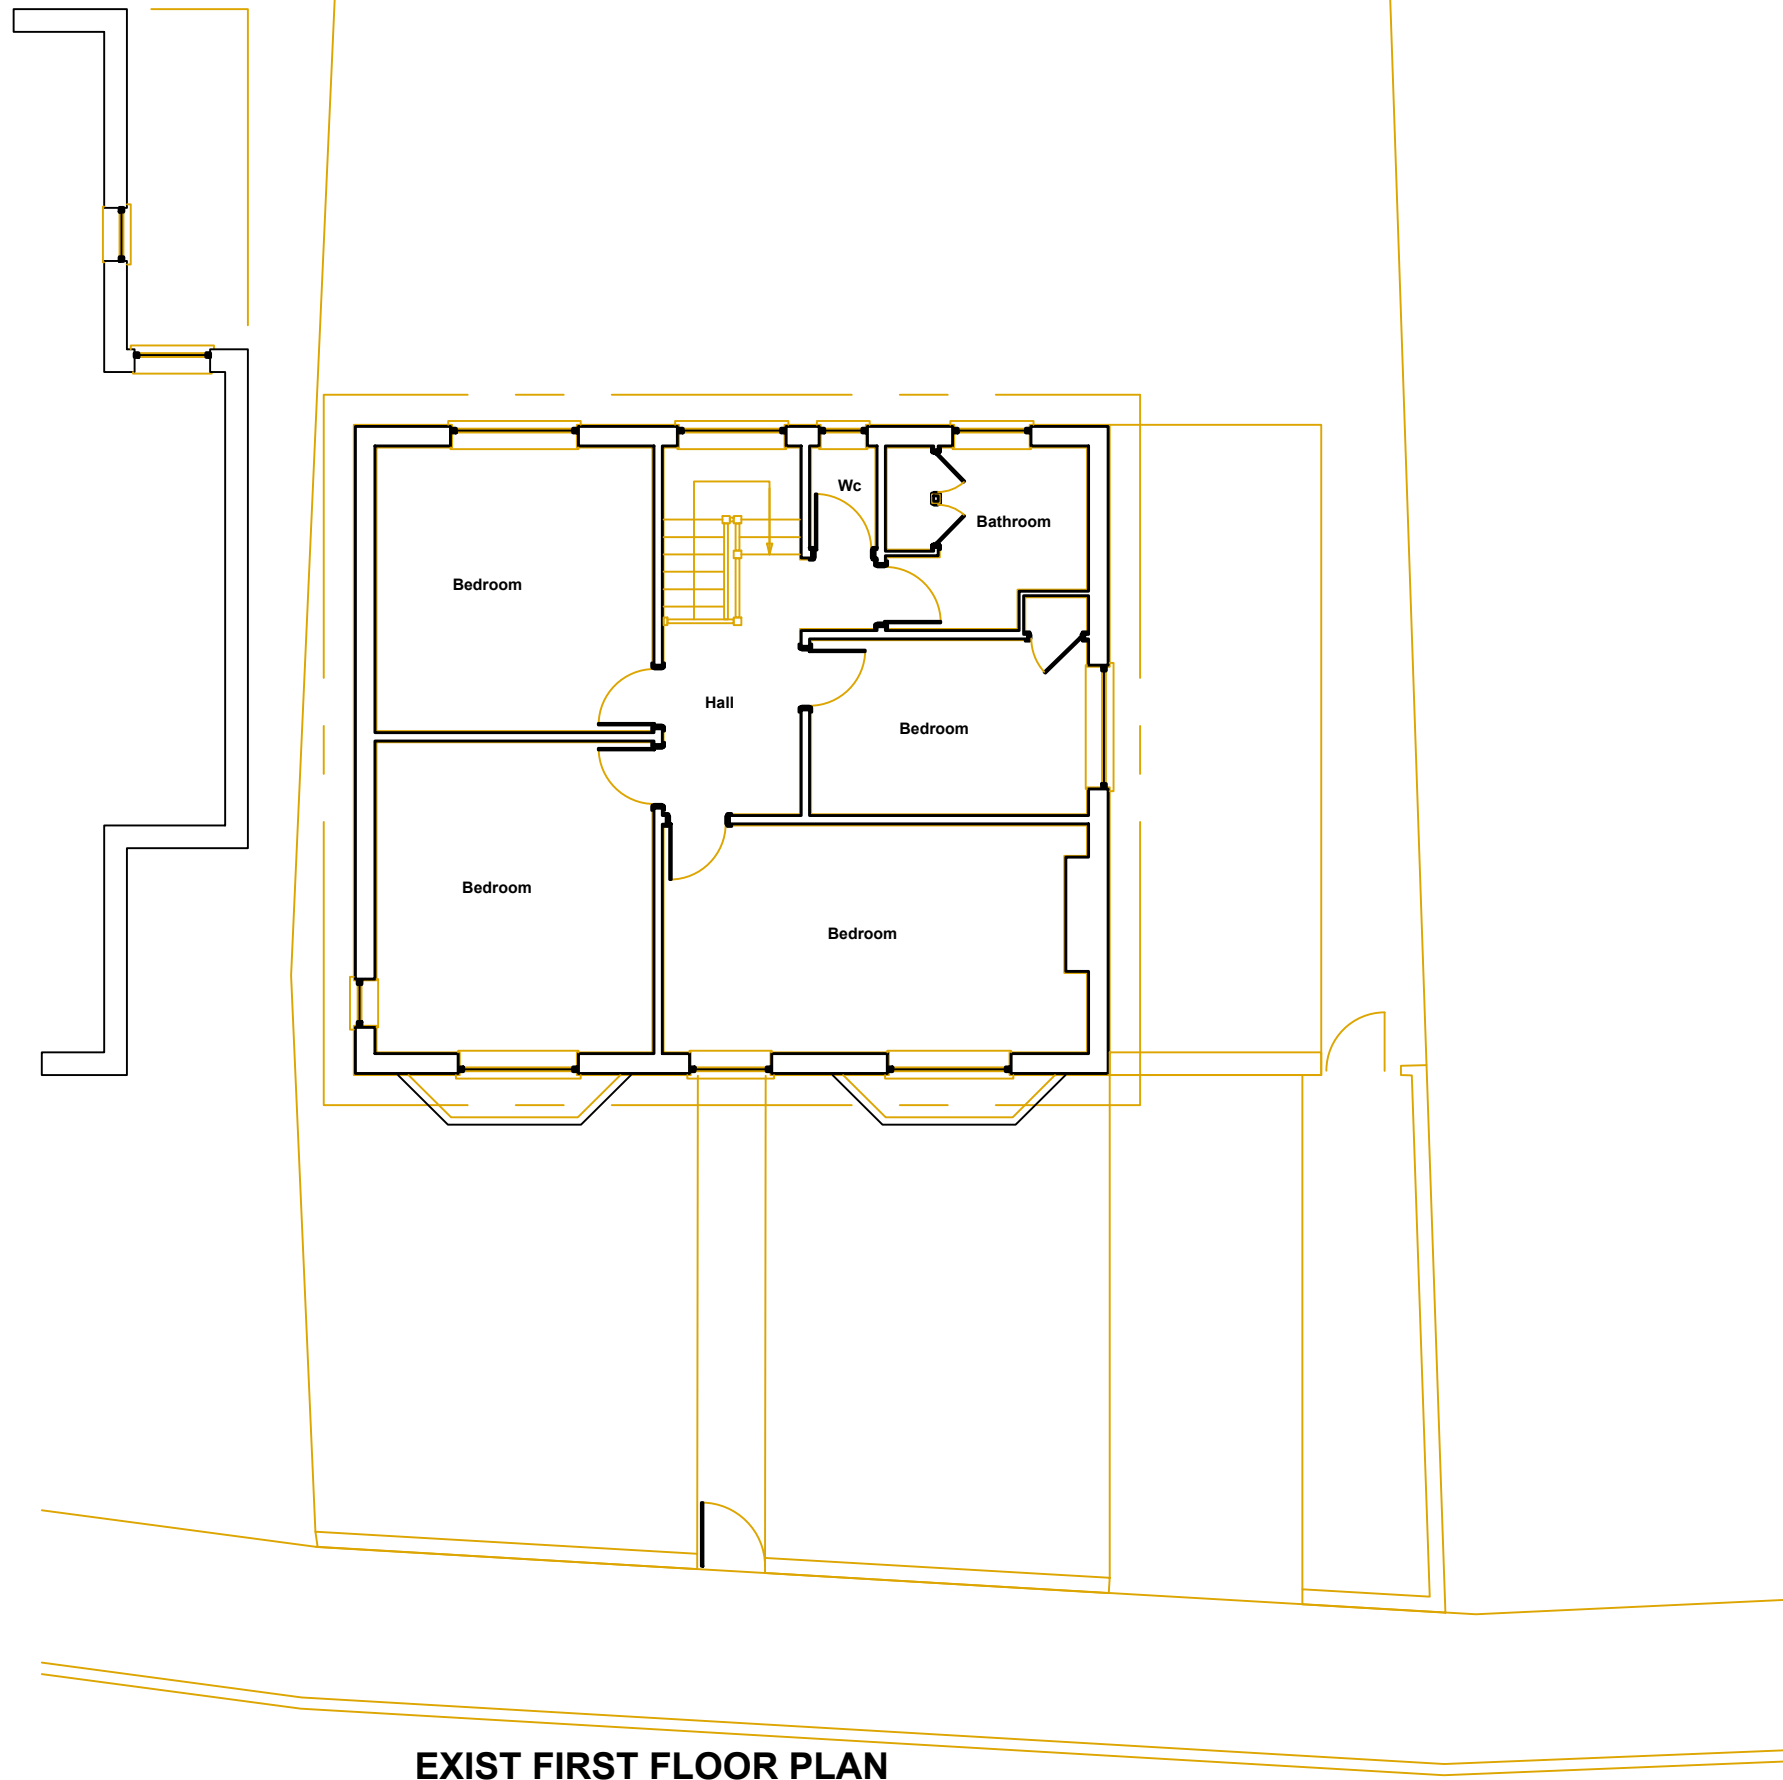

EXIST FIRST FLOOR PLAN

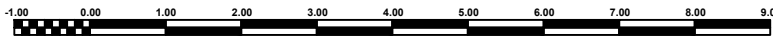

Client			
Mr. Apdolfettah Ekrayem 197 Park Road Uxbridge UB8 1NP			
Project Address			
197 Park Road Uxbridge UB8 1NP			
Agent			
Safa Alattar 27 Goldhawk Road Shepherds Bush London W12 8QQ			
EXIST GROUND AND FIRST FLOORS PLAN			
SCALE 1/100			
DRW NO	02	REV	A