

NOTES

CONTRACTORS MUST VERIFY ALL DIMENSIONS ON SITE BEFORE COMMENCING ANY WORK ON SHOP DRAWINGS

DO NOT SCALE FROM THIS DRAWING


RS ATPA COPYRIGHT

- Notes:
1. Do not scale this drawing
 2. All dimensions to be verified on site and any discrepancy reported to the client
 3. This drawing to be read in conjunction with all relevant drawings

A	Planning Issue	06.08.20	RS
REV	AMENDMENT	DATE	CHNO

Proposed Garage Conversion

CLIENT	Kashmir Singh
PROJECT	4 WillenHall Drive Hayes - Middlesex UB3 2UT
DRAWING TITLE	Block Plan Sheet 2

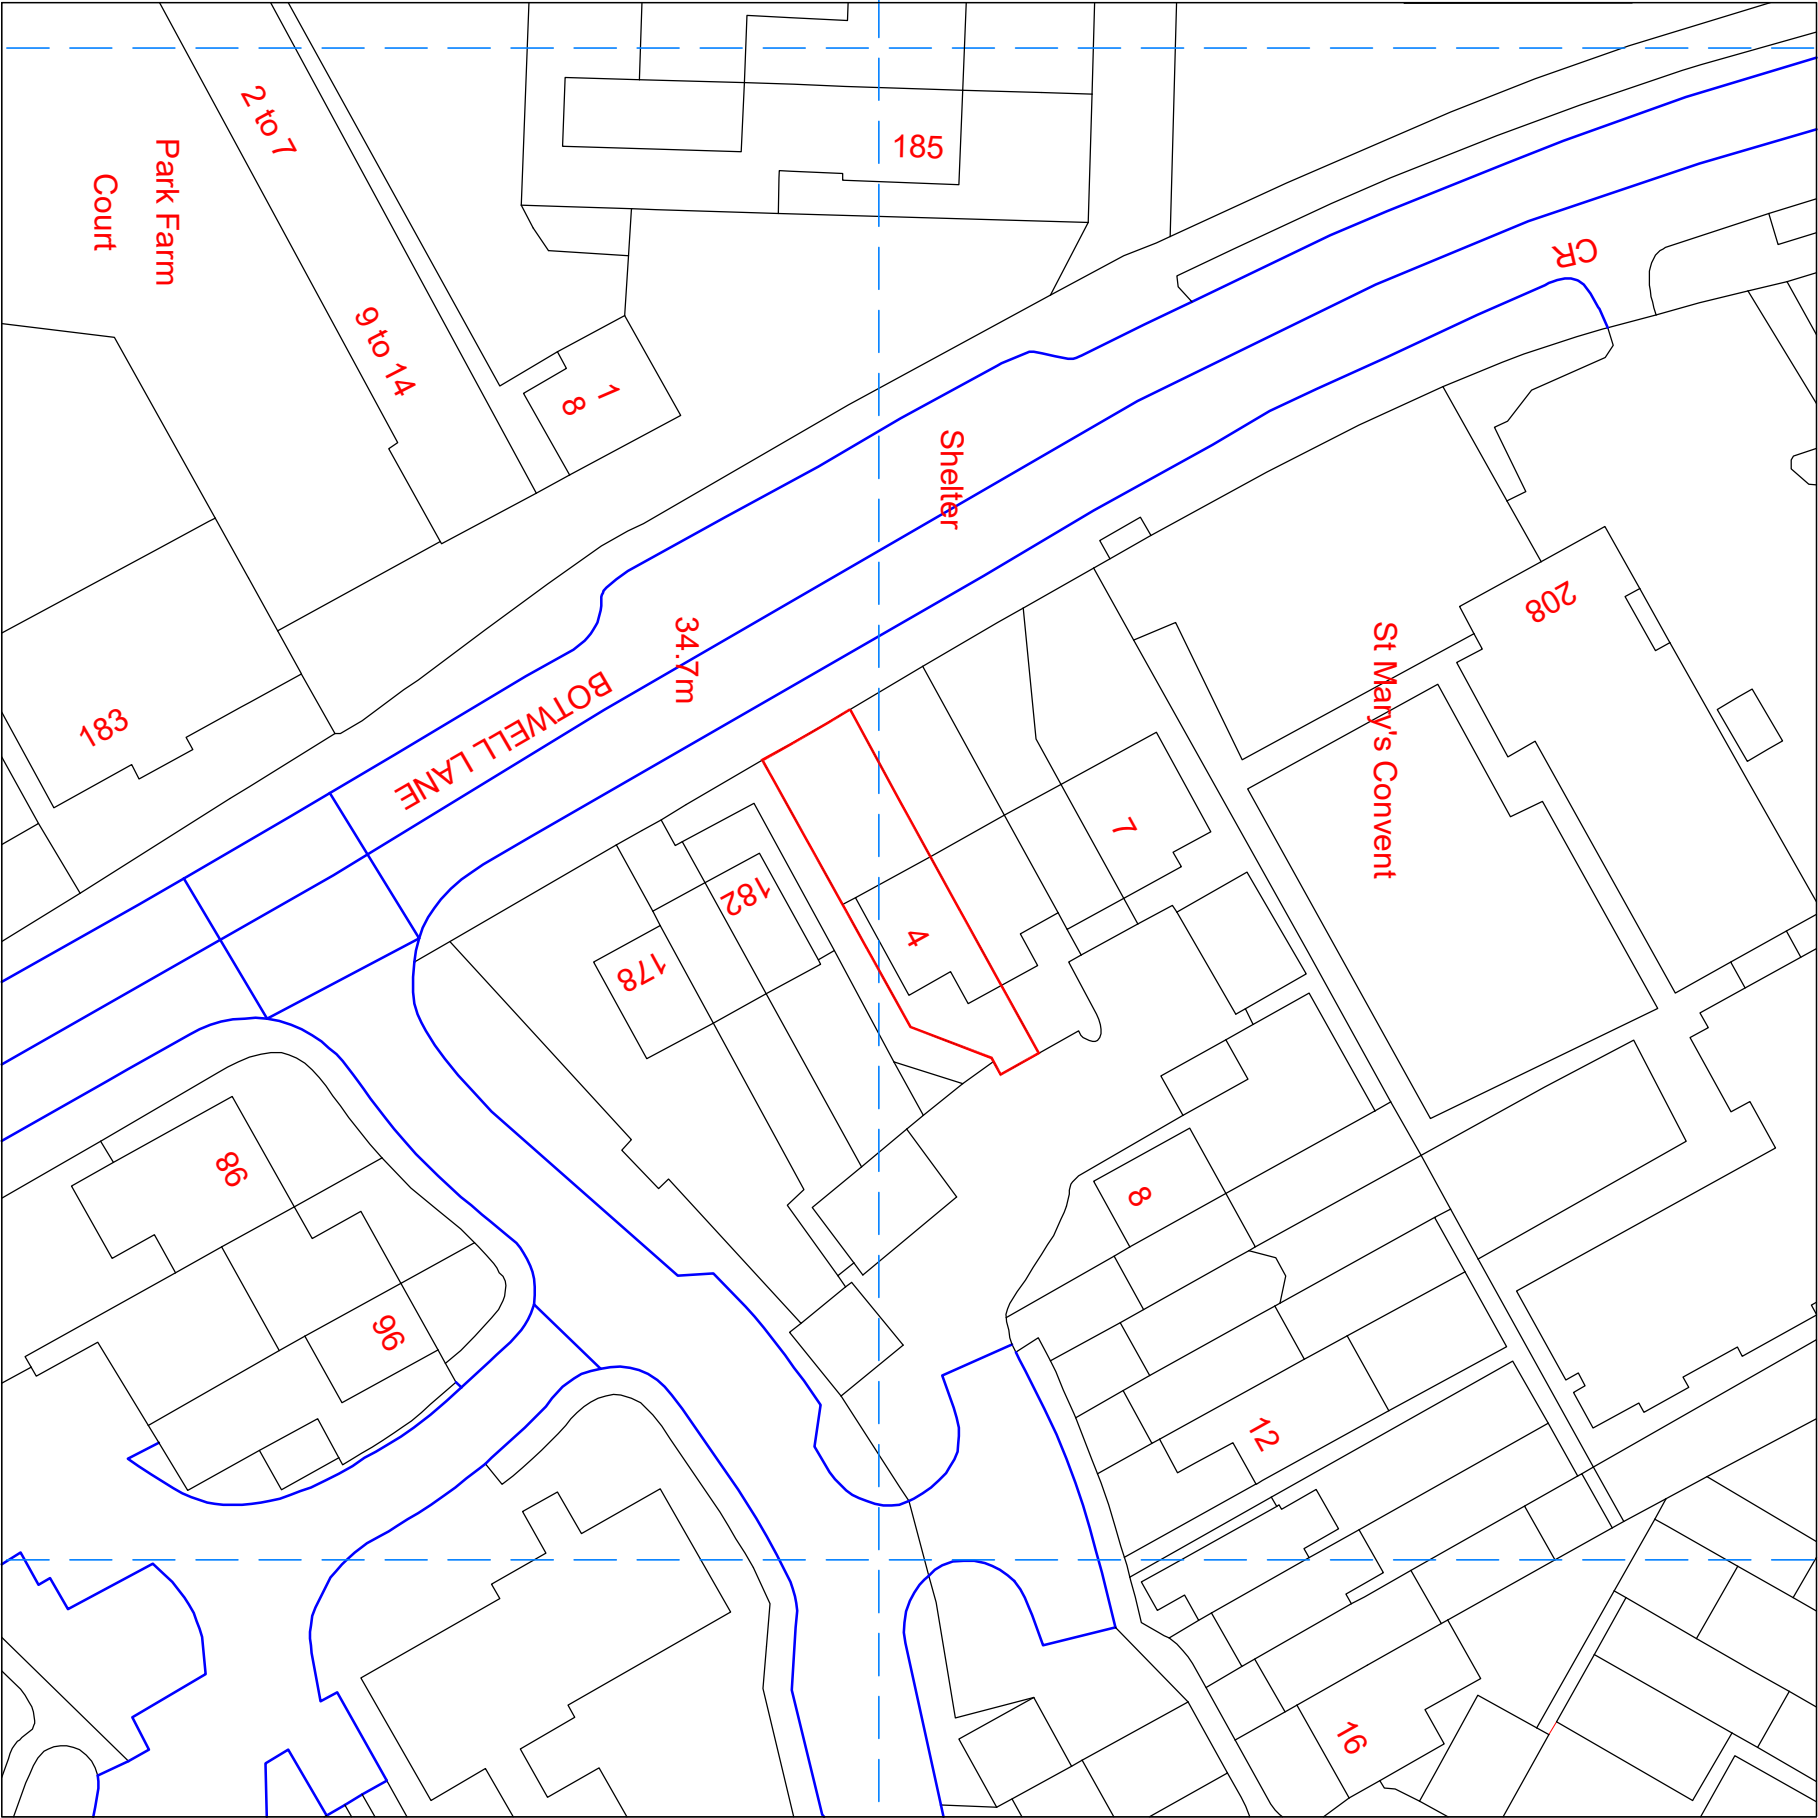

DRAWING STATUS

Planning Issue

SCALE	DRAWN BY	CHECKED	DATE
1:250 @ A1	RS	RS	06.08.20
1:500 @ A3			
DRAWING NUMBER	2020 - 505 - 02	REVISION	A