


NOTES

CONTRACTORS MUST VERIFY ALL DIMENSIONS ON SITE BEFORE COMMENCING ANY WORK ON SHOP DRAWINGS

DO NOT SCALE FROM THIS DRAWING

RS ATPA COPYRIGHT

- Notes:
1. Do not scale this drawing
 2. All dimensions to be verified on site and any discrepancy reported to the client
 3. This drawing to be read in conjunction with all relevant drawings

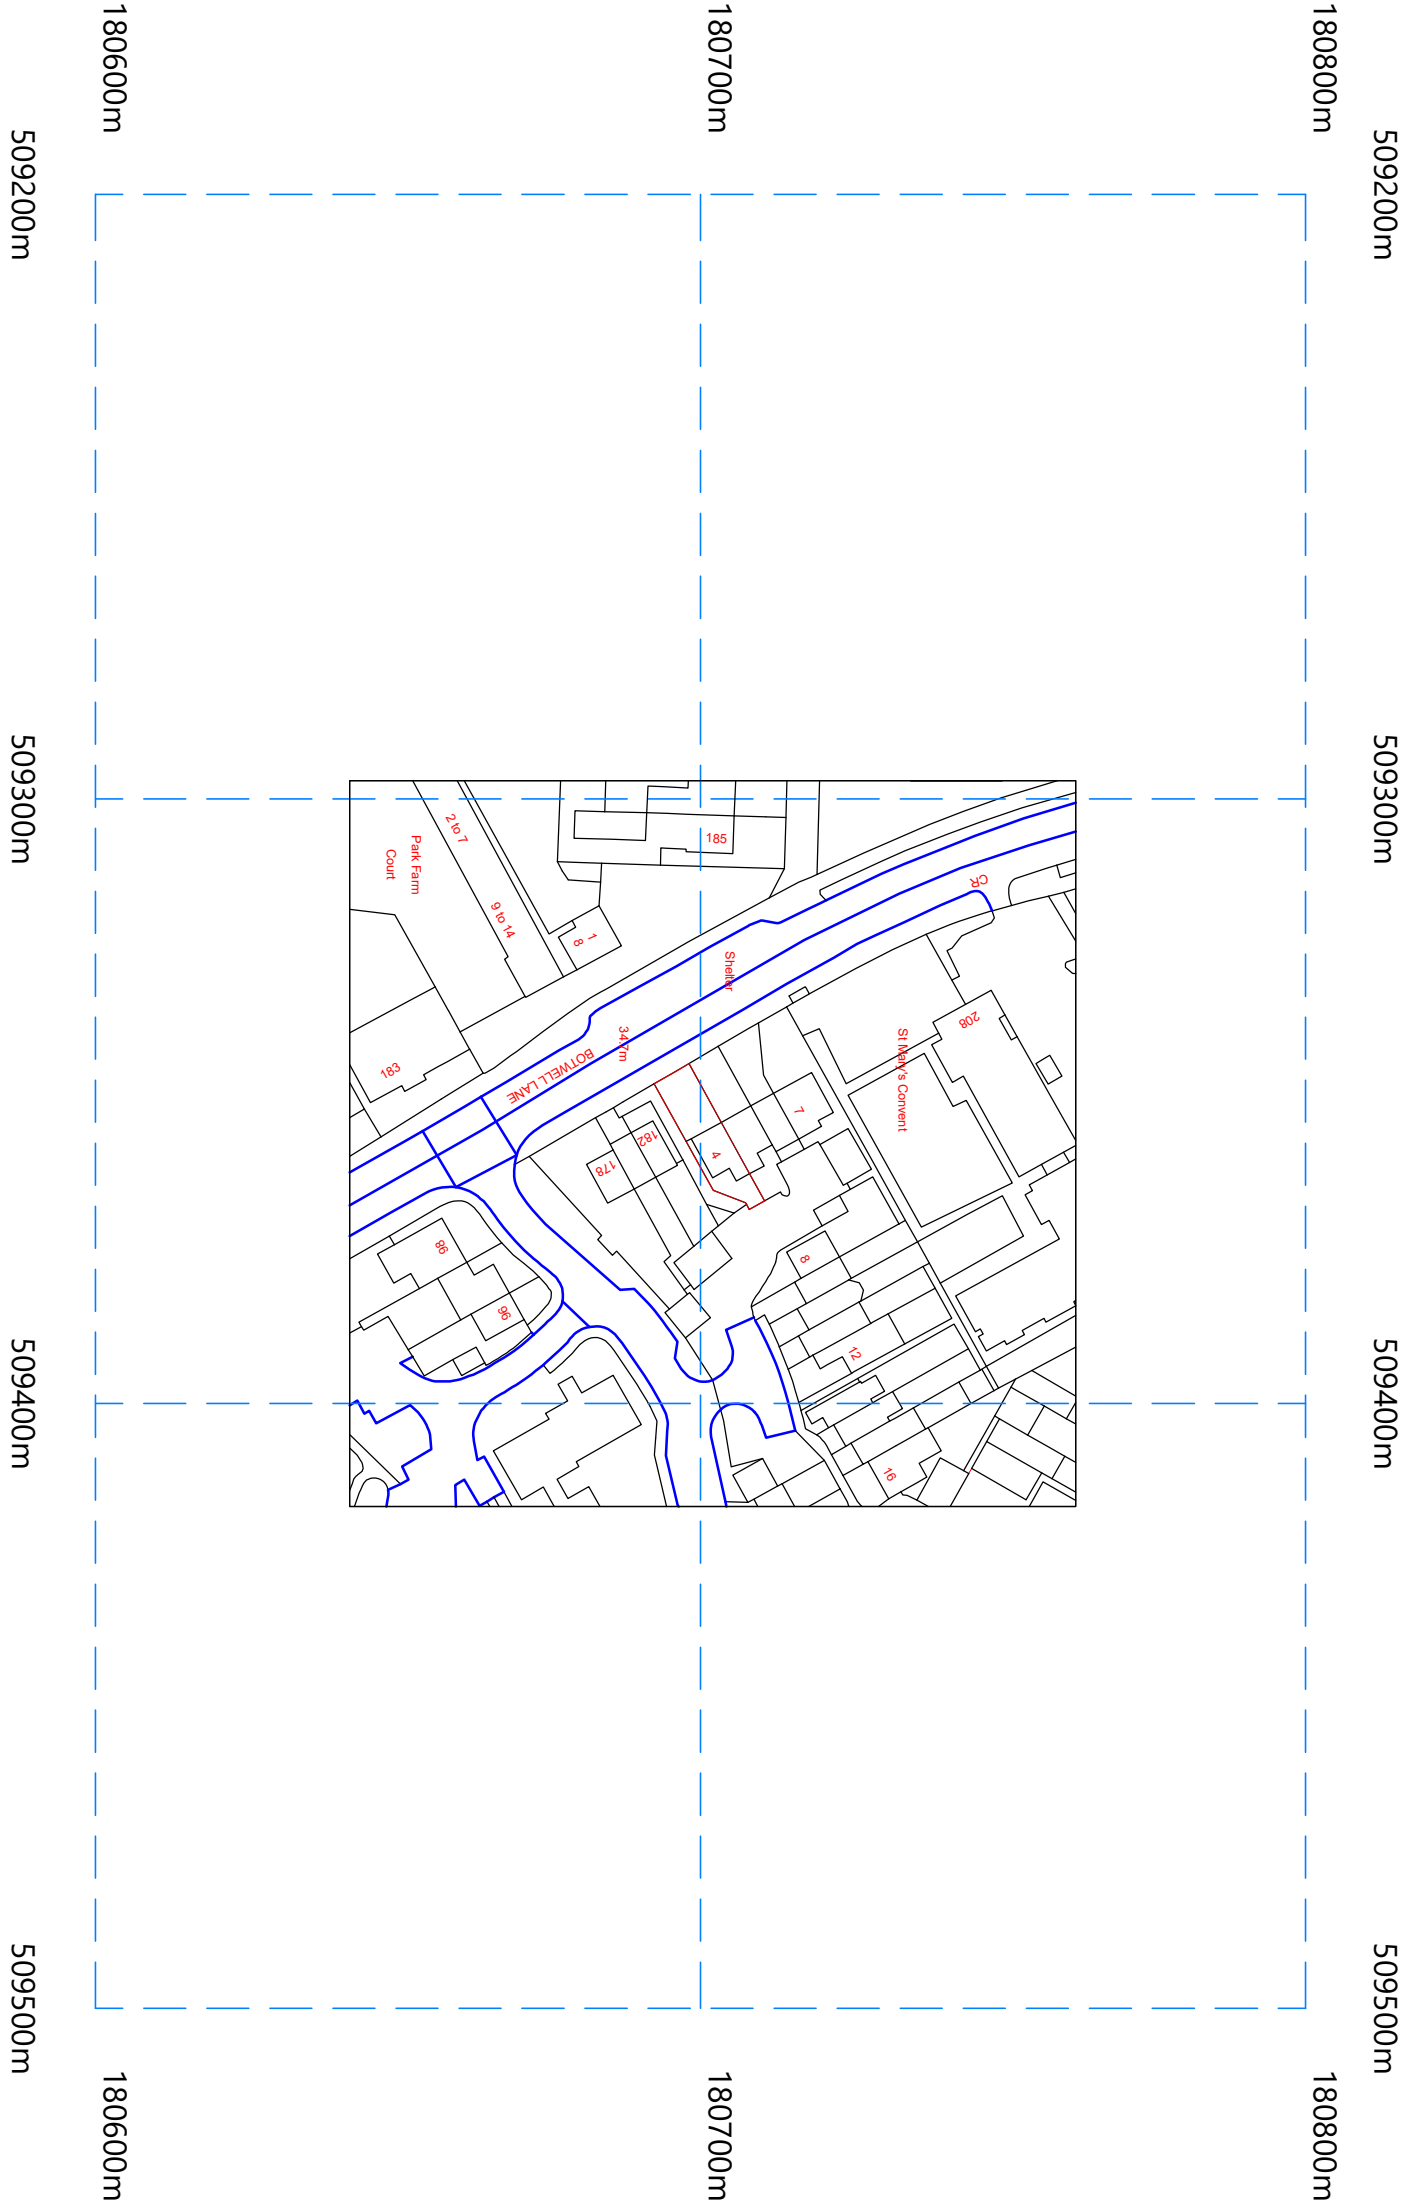

Proposed Garage Conversion			
REV	AMENDMENT	DATE	CHD
A	Planning Issue	06.08.20	RS

CLIENT
Kashmir Singh

PROJECT
4 WillenHall Drive
Hayes - Middlesex
UB3 2UT

DRAWING TITLE
Location Plan
Sheet 3

©Crown Copyright and database rights 2020 OS Licence no. 100025568

DRAWING STATUS

Planning Issue

SCALE	DRAWN BY	CHECKED	DATE
1:625 @ A1	RS	RS	06.08.20
1:1250 @ A3			
DRAWING NUMBER		REVISION	
2020 - 505 - 03		A	