
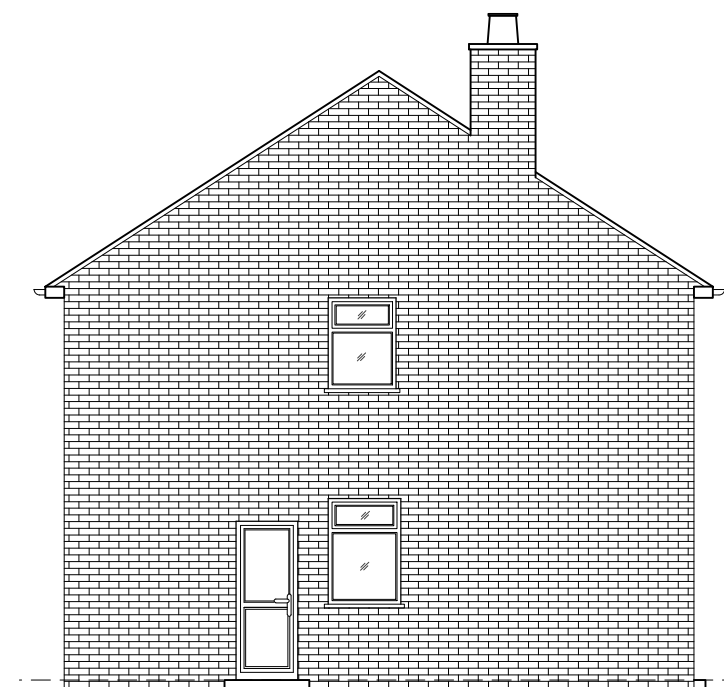
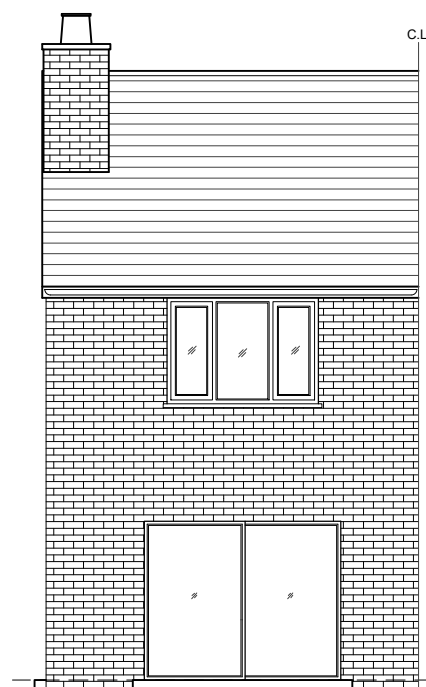
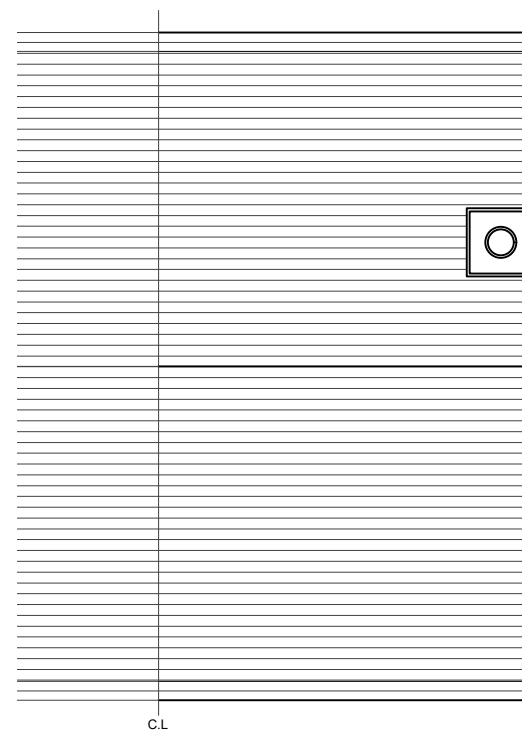
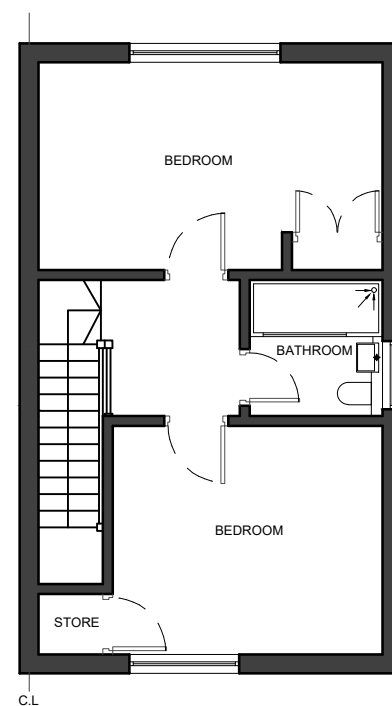


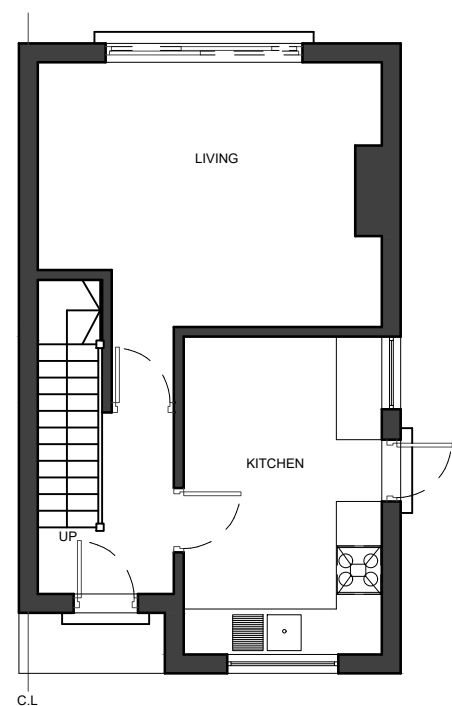

NOTES

Dimensions are not to be scaled from this drawing.

0 1 2m 3 4 5m

Scale

Scale

[illegible]

DESIGN ENDEAVOURS

31 LINCROFT GARDENS, HOUNSLOW LONDON, TW3 2QT
M: 07869580774, 07883602259
E: design.endeavour@gmail.com

Project	03 BARNHILL LANE LONDON , UB4 9HD
---------	--------------------------------------

Title	EXISTING PLANS & ELEVATIONS
-------	-----------------------------

Scale 1:100@A3	Drawn NK/TA	Approved	Date FEB 20
Job No. DE-743	Drawing No. P-03 BL-02	Rev.	