




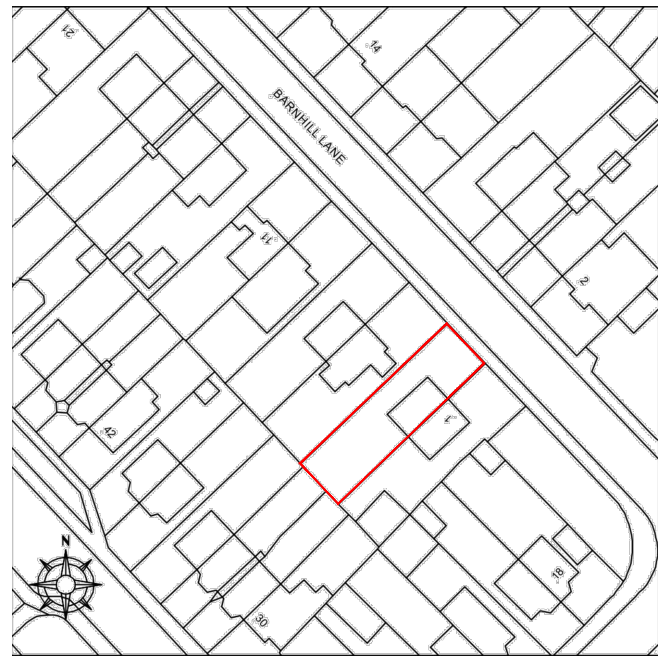


01 - OS MAP SCALE 1:1250

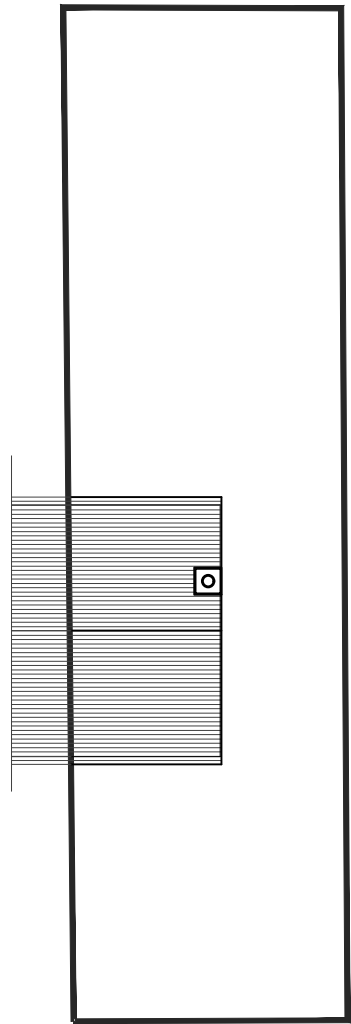


02 - EXISTING BLOCK PLAN

SCALE 1:250

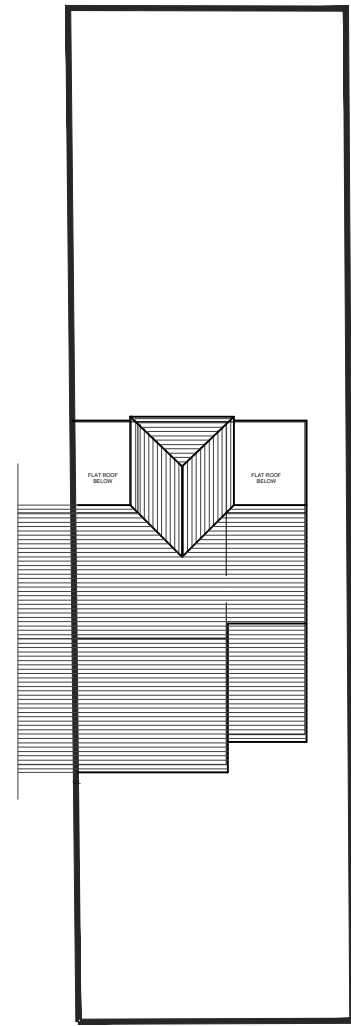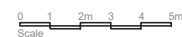

03 - PROPOSED BLOCK PLAN

SCALE 1:250

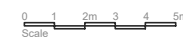[illegible]

DESIGN ENDEAVOURS

31 LINCROFT GARDENS, HOUNSLOW LONDON, TW3 2QT
M: 07869580774, 07883602259
E: design.endeavour@gmail.com

Project	03 BARNHILL LANE LONDON , UB4 9HD
---------	--------------------------------------

Title	OS MAP & BLOCK PLANS
-------	----------------------

Scale as shown@A3	Drawn NK/TA	Approved	Date FEB 20
Job No. DE-743	Drawing No. PF-03 BL-01		Rev. A