




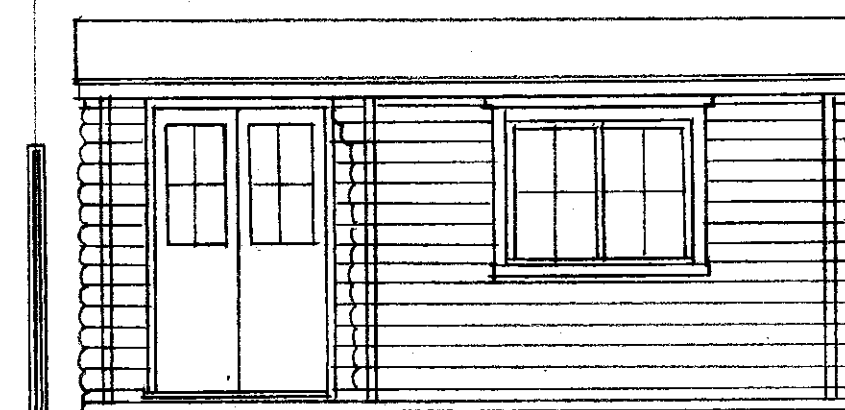


FRONT VIEW

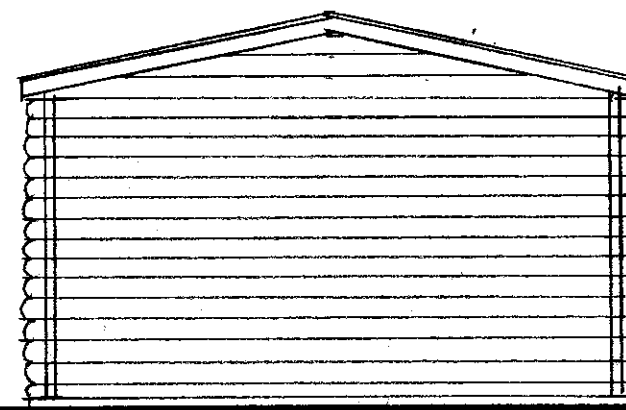


SIDE VIEW

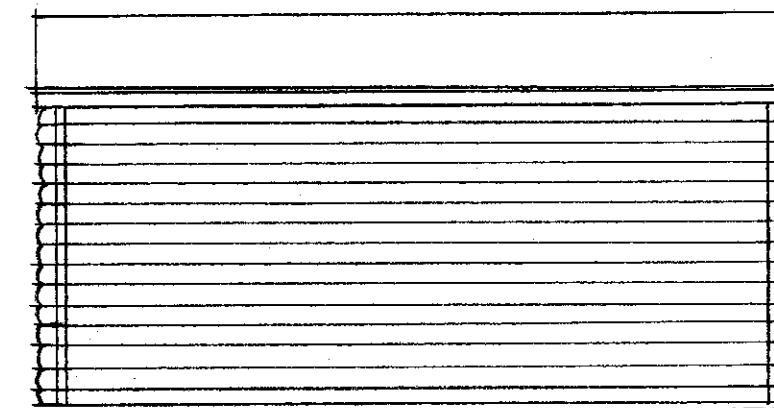

REAR VIEW

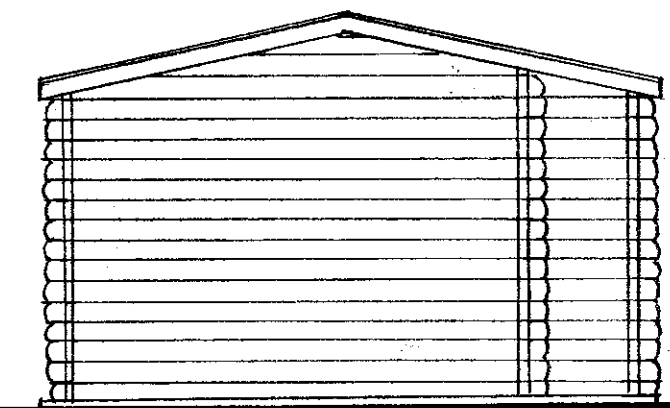

SIDE VIEW

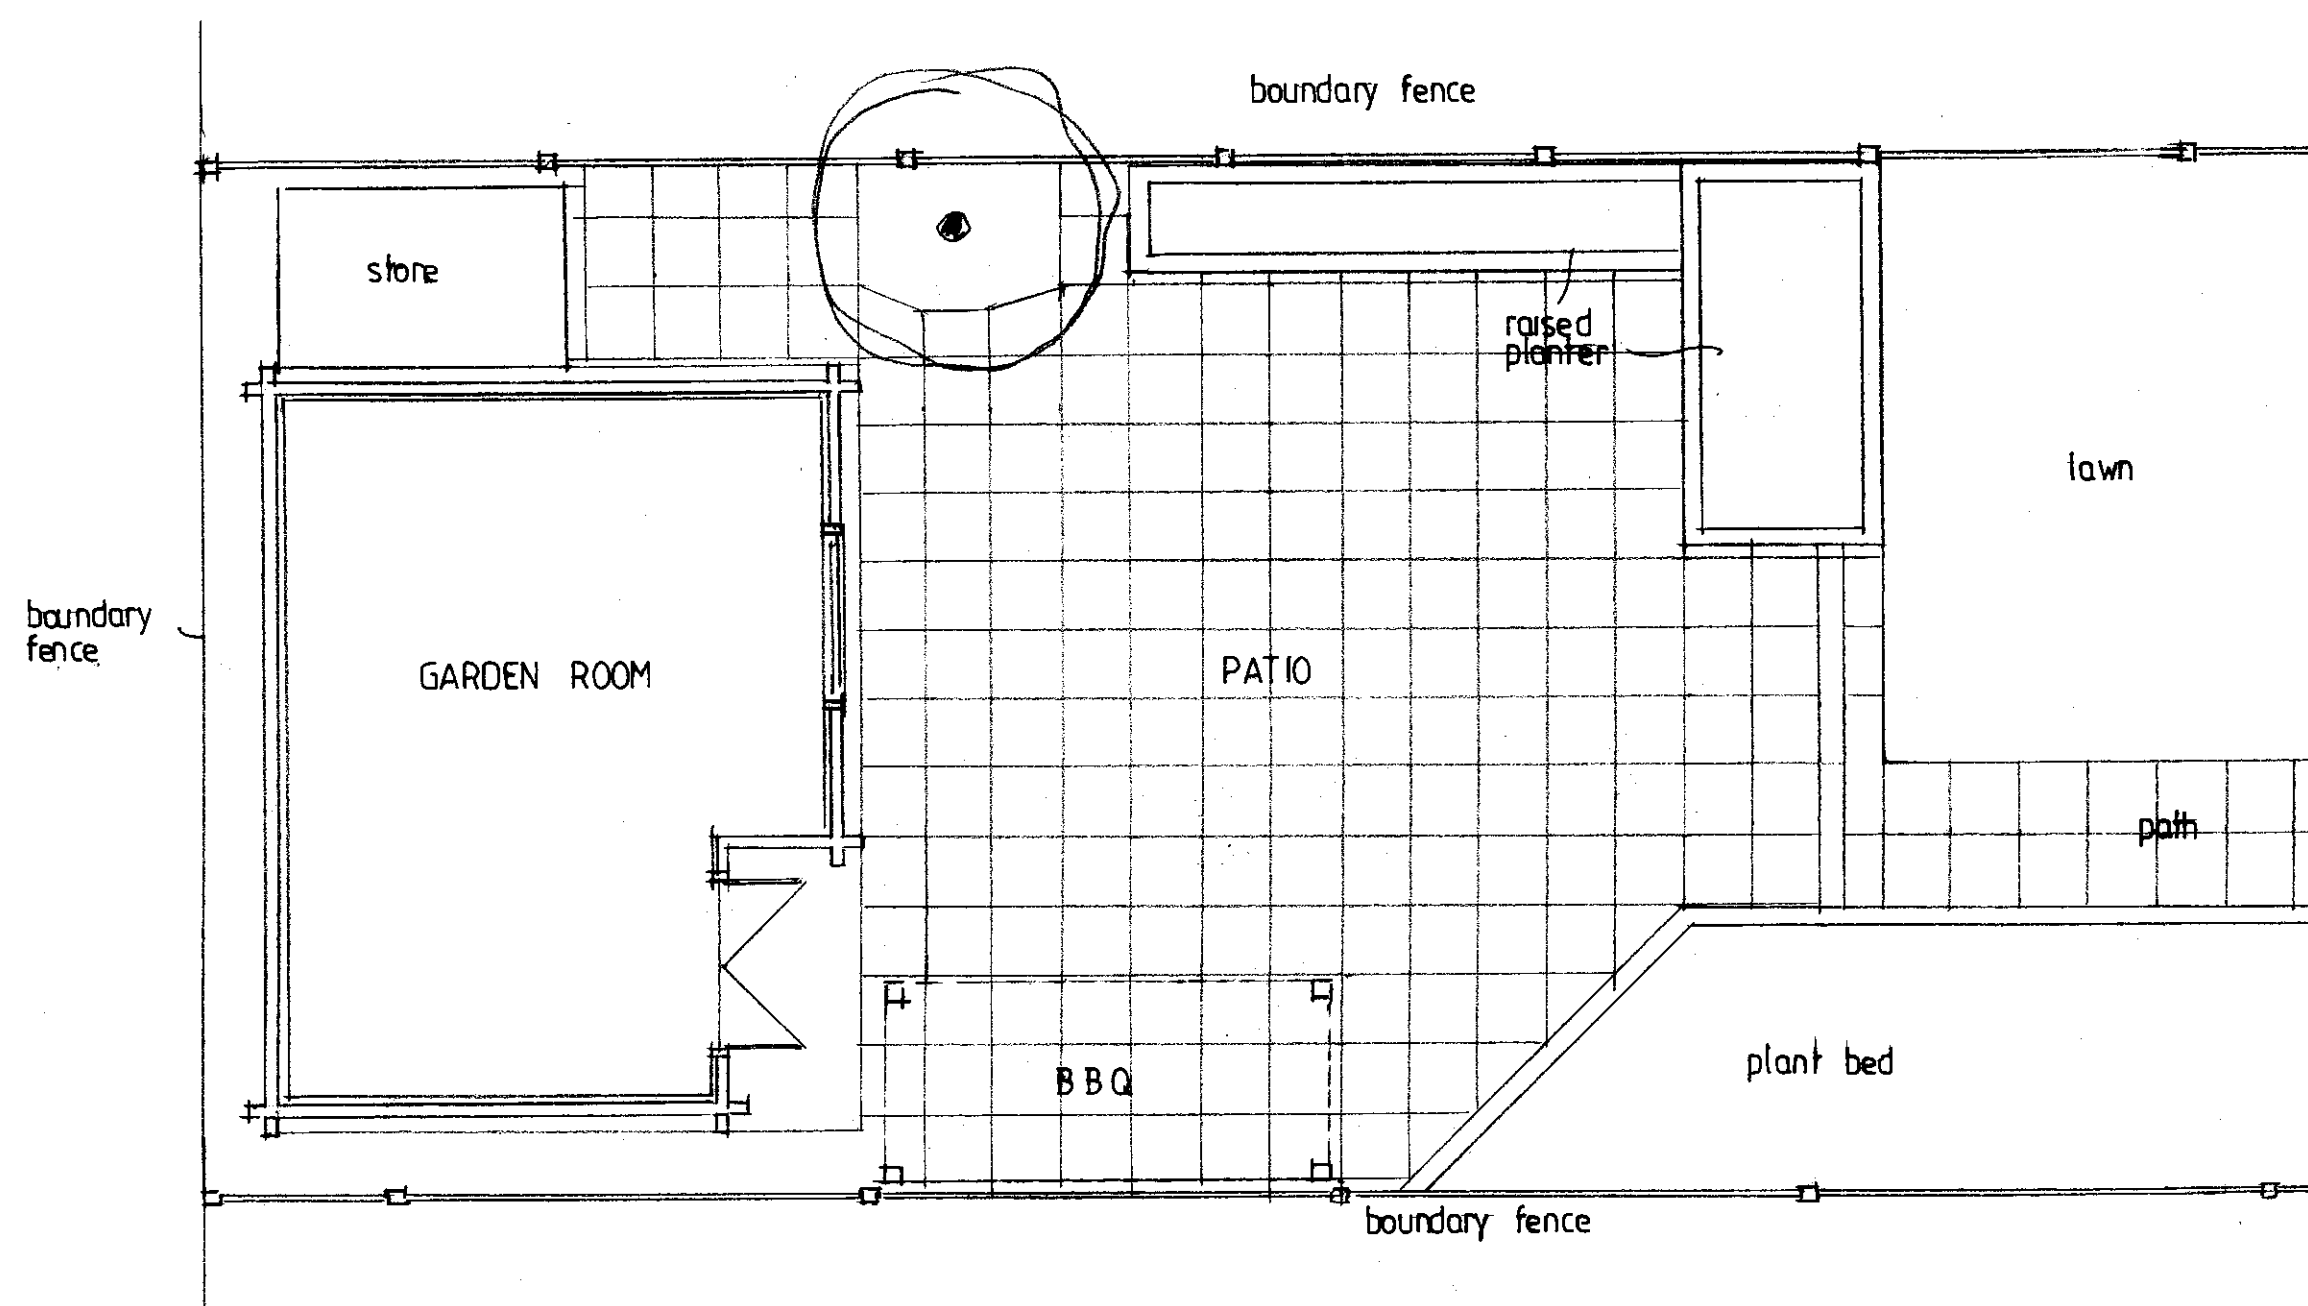

BUILDING | PART GARDEN PLAN 1:50



homeplans

Church Gardens, Church Hill, Harefield, Middlesex UB9 6DU

T: 01895 822488
E: patrick@homeplansharefield.com
W: www.homeplansharefield.com



CLIENT: MR M CHATUR

PROJECT: 14 SPRINGWOOD CLOSE
HAREFIELD

TITLE: GARDEN ROOM
PLAN & ELEVATIONS

DRG NO:
2118 | 1

DATE:
AUG. 2020

SCALE:
1:50 AT A2

DRAWN: