


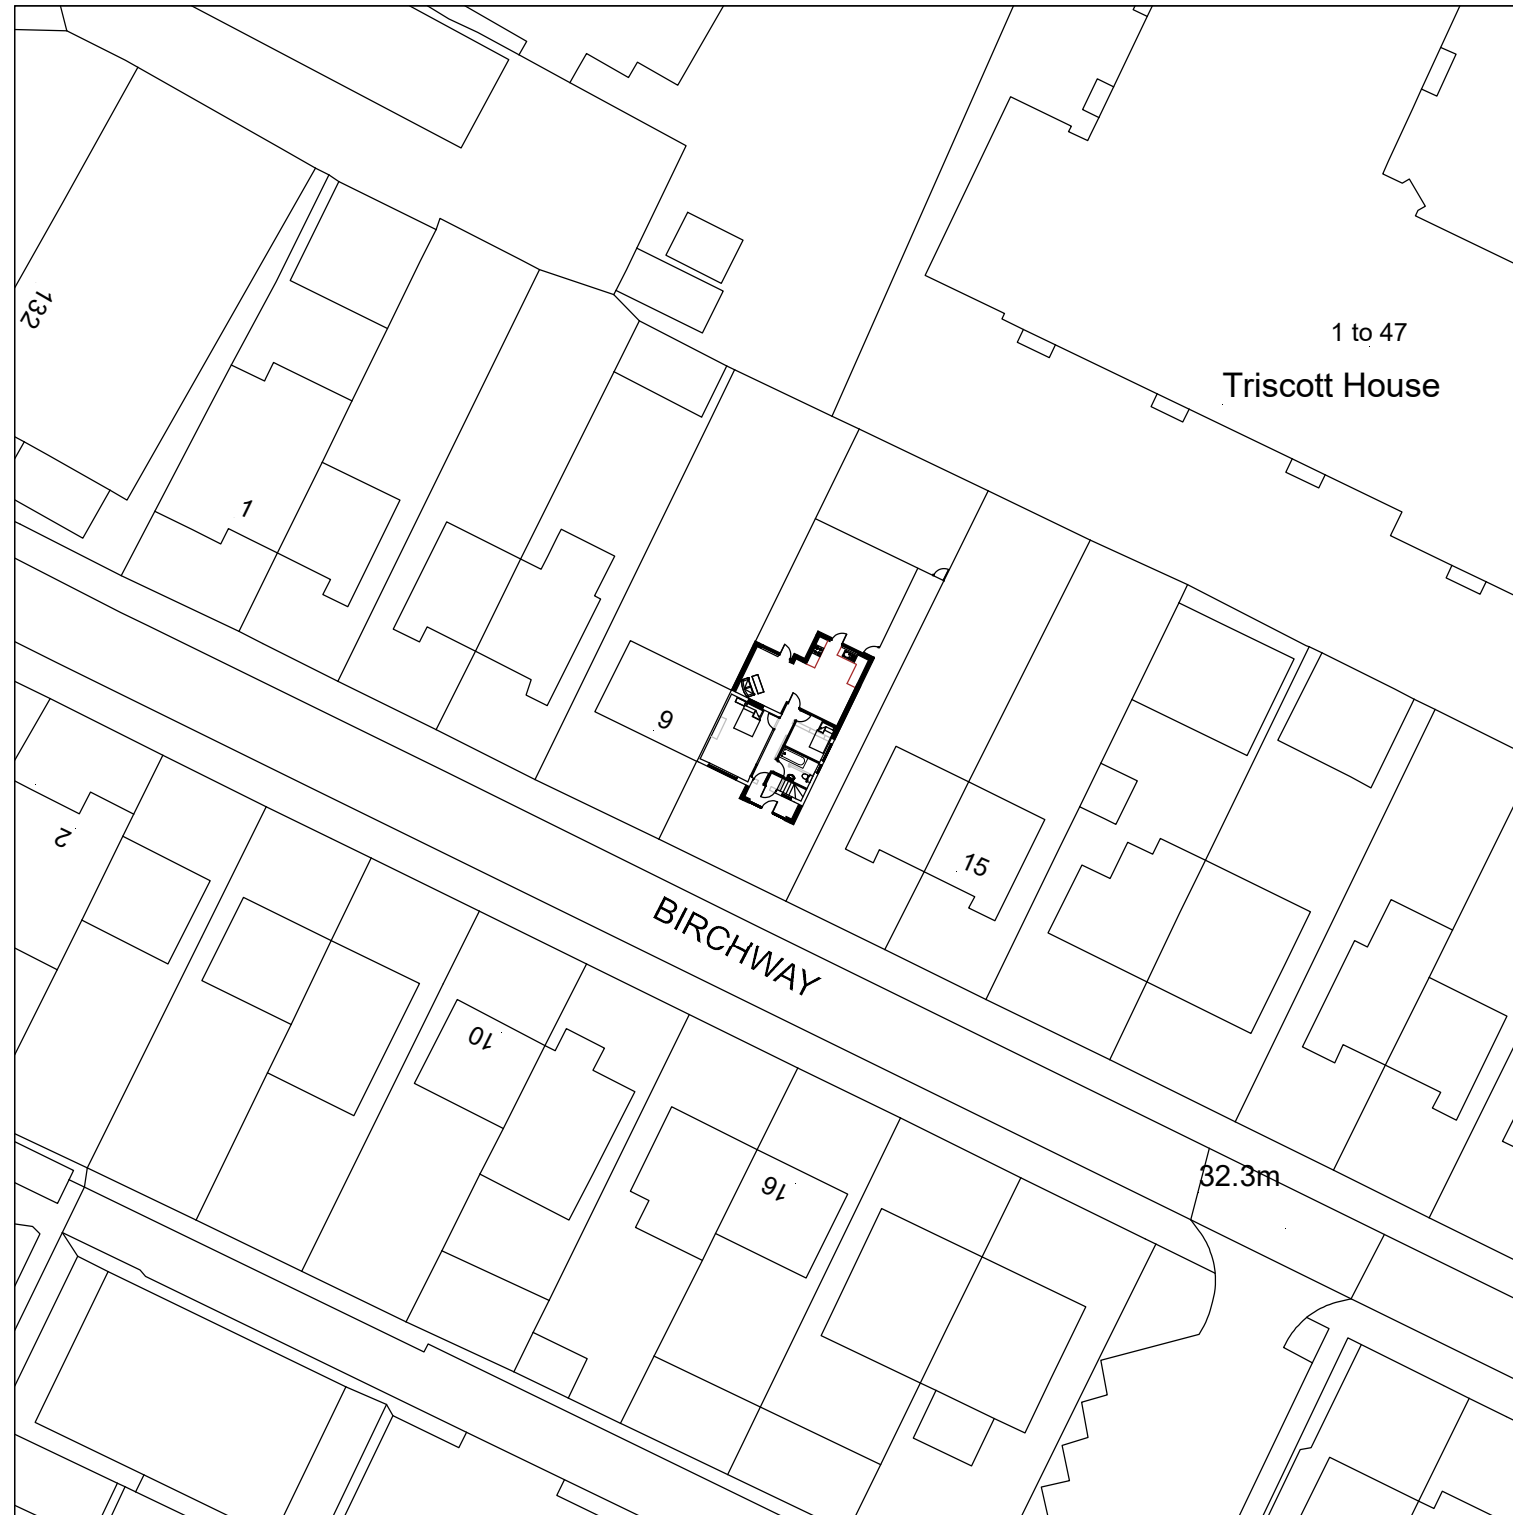

BLOCK PLAN
SCALE 1:500

Application: FPA – GF Front & rear and 2 storey extension including change of use from dwelling into 2 x flats			
Client:	Mr Mohit Malik	Date:	02 nd April 2021
Site:	11 Birchway, Hayes, UB3 3PA	Drawn By:	Gurps Benning
Scale:	Refer to Drawing @ A3	Dwg.No:	ASB844 – 04HPA

ASB PROPERTY CONSULTANTS LTD
Planning consultants and Surveyors

Exchange House 494
Midsummer Boulevard
Central Milton Keynes Tel : 0121 502 3339 / 07854 351 934
MK9 2EA Email : asb@gtdesignzLtd.com

Copyright © 2021 ASB PROPERTY CONSULTANTS LTD
(All rights reserved)