
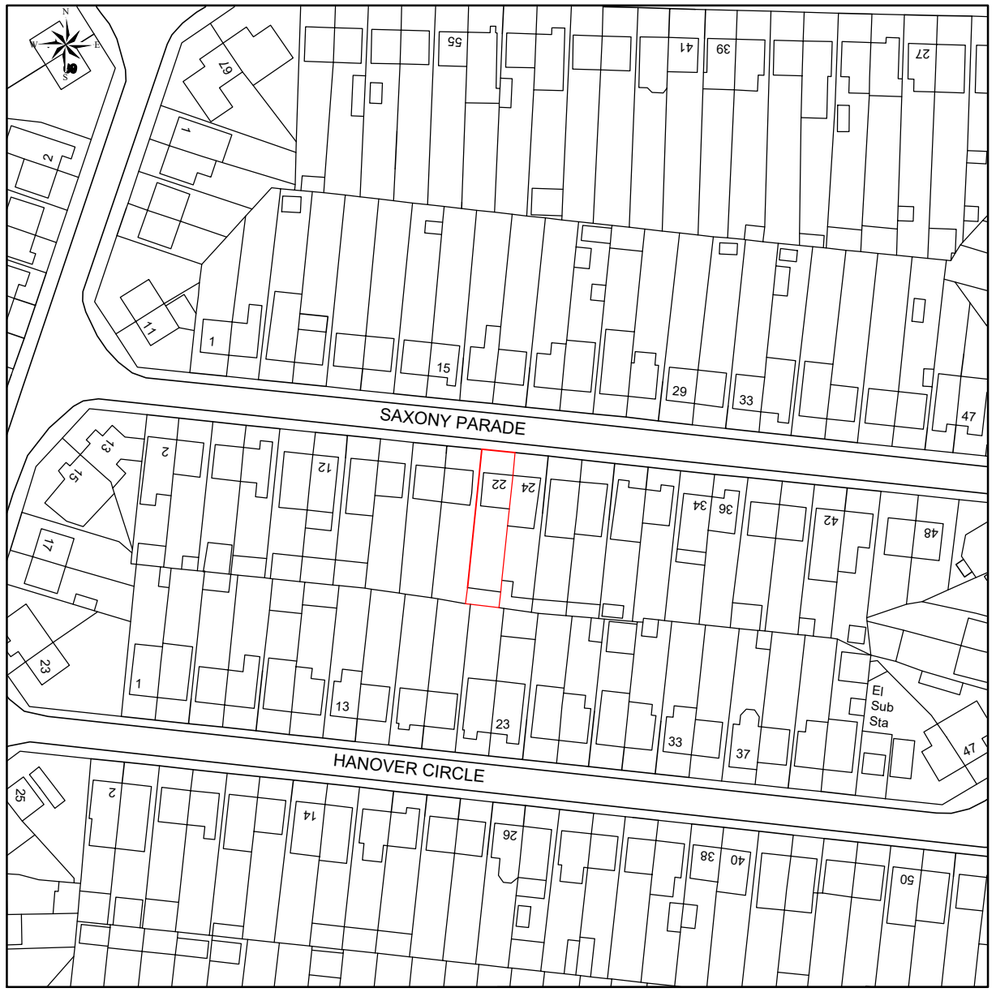


This Plan includes the following Licensed Data: OS MasterMap Black and White PDF Location Plan by the Ordnance Survey National Geographic Database and incorporating surveyed revision available at the date of production. Reproduction in whole or in part is prohibited without the prior permission of Ordnance Survey. The representation of a road, track or path is no evidence of a right of way. The representation of features, as lines is no evidence of a property boundary. © Crown copyright and database rights, 2020. Ordnance Survey 0100031673

0m 20m 40m 60m 80m 100m

Scale: 1:1250

Location Plan

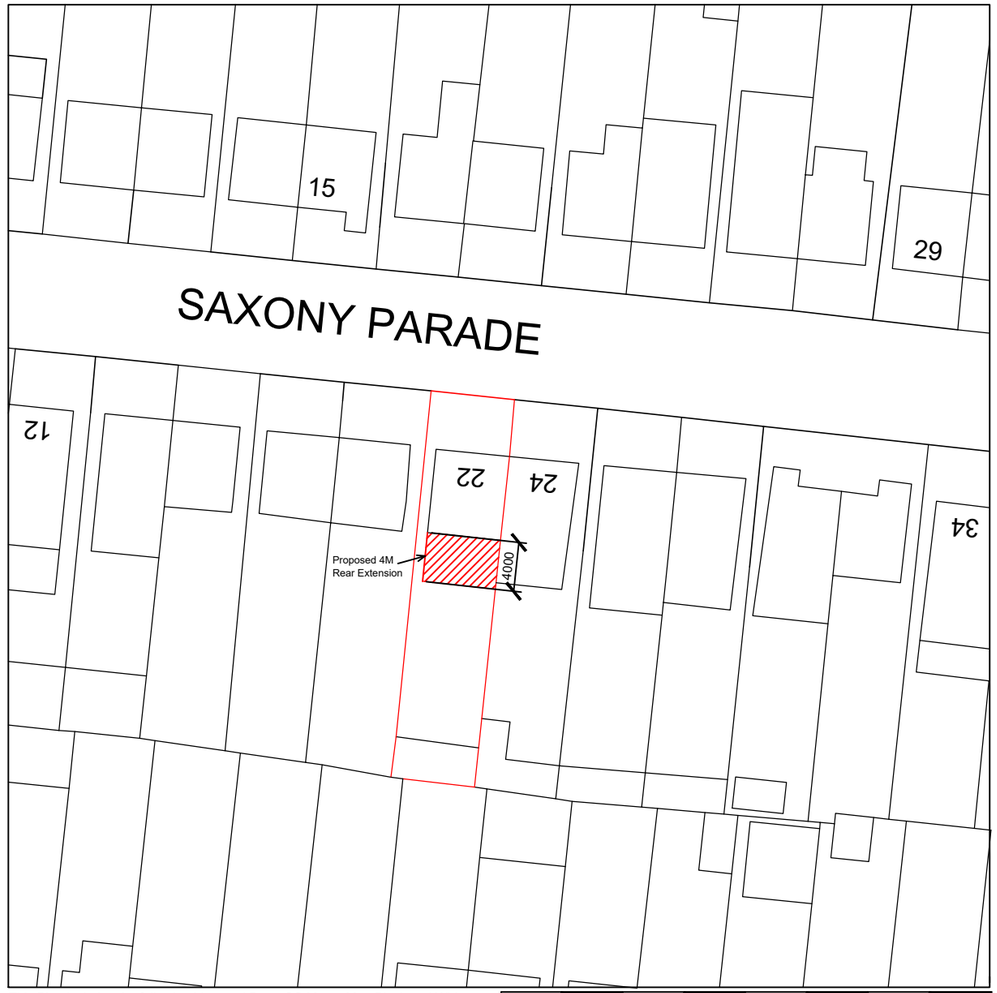

This Plan includes the following Licensed Data: OS MasterMap Black and White PDF Location Plan by the Ordnance Survey National Geographic Database and incorporating surveyed revision available at the date of production. Reproduction in whole or in part is prohibited without the prior permission of Ordnance Survey. The representation of a road, track or path is no evidence of a right of way. The representation of features, as lines is no evidence of a property boundary. © Crown copyright and database rights, 2020. Ordnance Survey 0100031673

0m 5m 10m 15m 20m 25m 30m 35m 40m

Scale: 1:500

Block Plan

Note
All Dimensions must be checked on site and not scaled from this drawing.

	Date	Revisions

Client
Mr N Yakubi

Job Title
Proposed 4M Rear Extension
22 Saxony Parade
Hayes
UB3 2TQ

Drawing Title
Location and Block Plan

Scale
1:1250, 1:500 @ A3

Date	Drawn By
23 February 2020	SK

Drg. No.	Rev.
SG-01	