



Existing front elevation

Proposed front elevation

Proposal
Loft conversion

Address
130 Larch Crescent, Hayes, UB4 9EB

Scale 1:100 at A3
Measurements in metres

September 8, 2020
Page 1 of 5

Prepared by Sajad Al-Hairi sajad@logcreation.co.uk

logcreation.co.uk, 398 Edgware Road, London, W2 1ED





Existing side elevation

Proposed side elevation

Proposal
Loft conversion

Address
130 Larch Crescent, Hayes, UB4 9EB


Scale 1:100 at A3
Measurements in metres

September 8, 2020
Page 2 of 5

Prepared by Sajad Al-Hairi sajad@logcreation.co.uk

logcreation.co.uk, 398 Edgware Road, London, W2 1ED



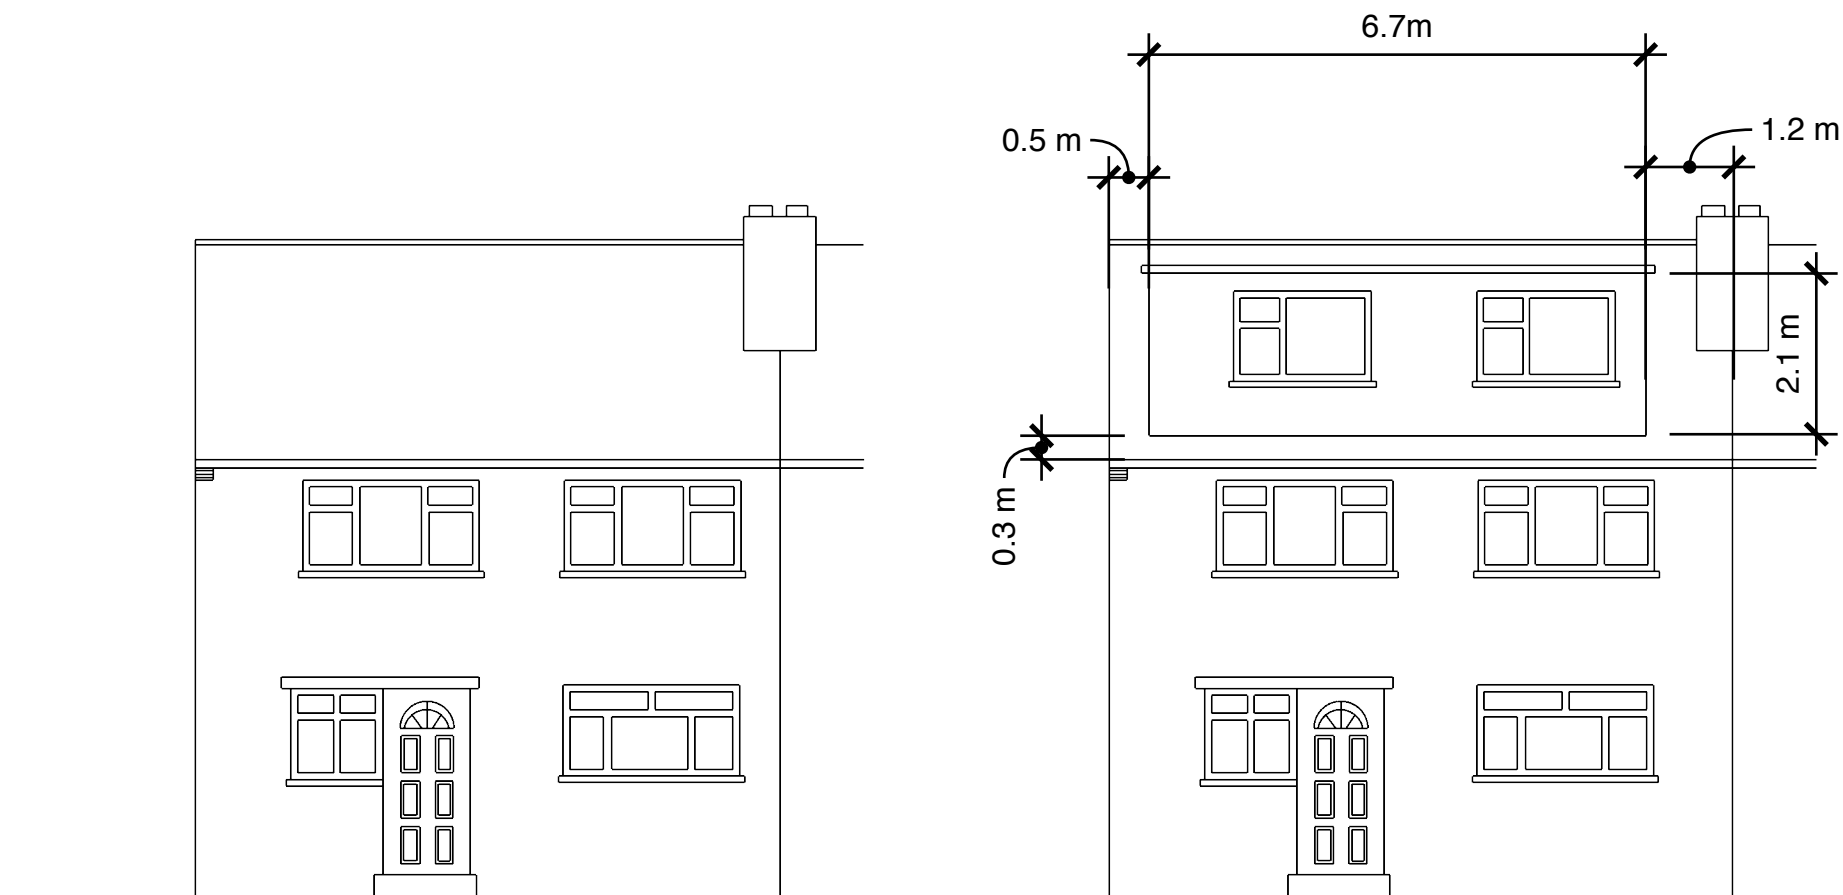

Existing rear elevation

Proposed rear elevation

Width of proposed dormer
6.6m

Height of proposed dormer
2.1m

Depth of proposed dormer
3.3m

Size of proposed dormer
(in cubic metres)

$$6.6\text{m} \times 2.1\text{m} \times 3.3\text{m} = \mathbf{45.7\text{m}^3}$$

Proposal
Loft conversion

Address
130 Larch Crescent, Hayes, UB4 9EB


Scale 1:100 at A3
Measurements in metres

September 8, 2020
Page 3 of 5


Prepared by Sajad Al-Hairi sajad@logcreation.co.uk

logcreation.co.uk, 398 Edgware Road, London, W2 1ED



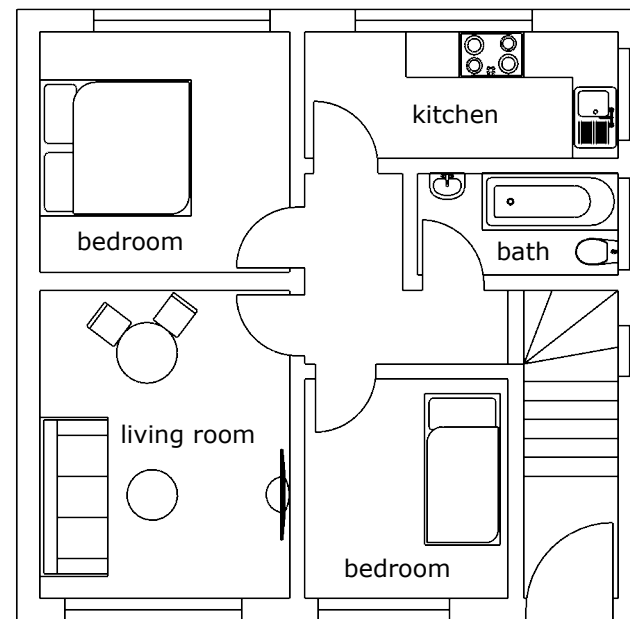

Existing 1st floor

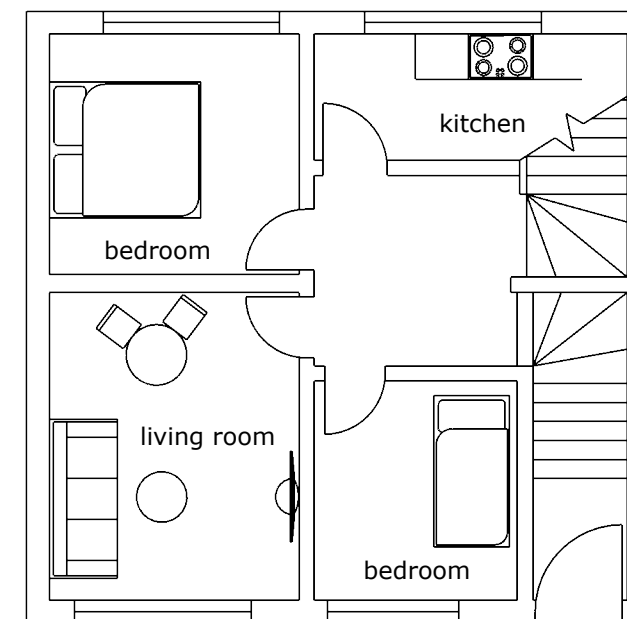

Proposed 1st floor

Proposal
Loft conversion

Address
130 Larch Crescent, Hayes, UB4 9EB


Scale 1:100 at A3
Measurements in metres

September 8, 2020
Page 4 of 5


Prepared by Sajad Al-Hairi sajad@logcreation.co.uk

logcreation.co.uk, 398 Edgware Road, London, W2 1ED




 

Existing roof plan

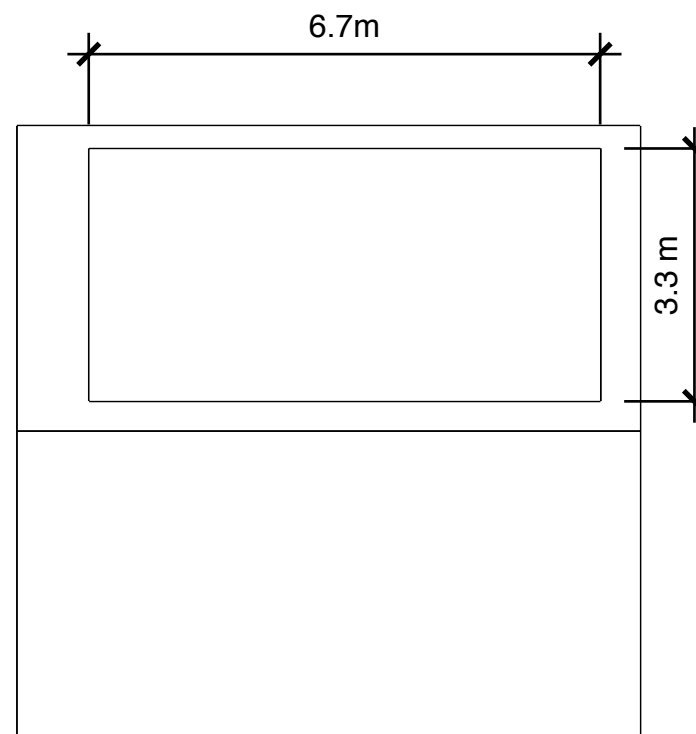

Proposed roof plan

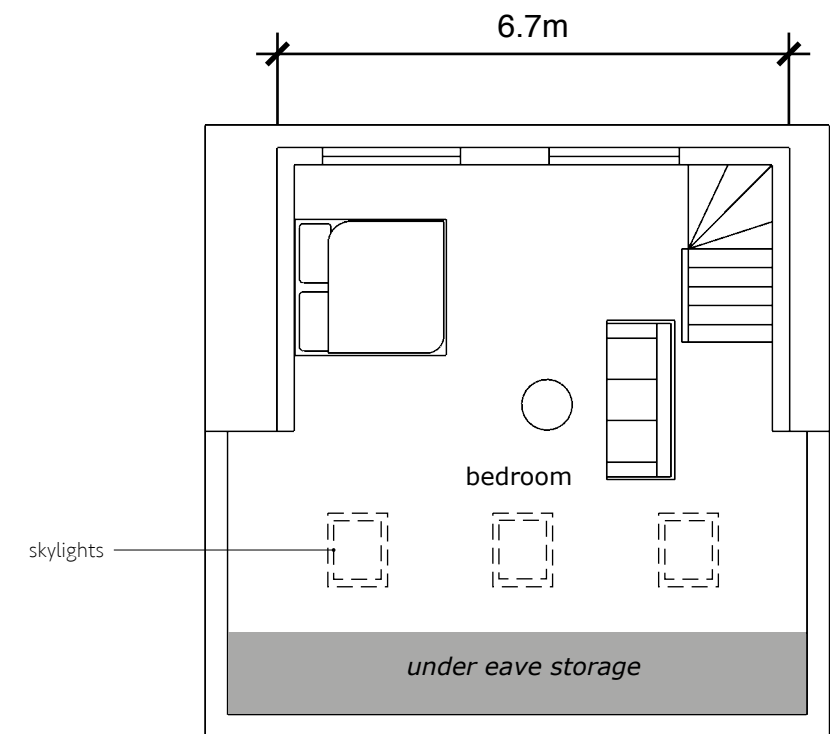

Proposed loft floor

Proposal
Loft conversion

Address
130 Larch Crescent, Hayes, UB4 9EB

Scale 1:100 at A3
Measurements in metres

September 8, 2020
Page 5 of 5

Prepared by Sajad Al-Hairi sajad@logcreation.co.uk

logcreation.co.uk, 398 Edgware Road, London, W2 1ED

