


NOTICE

- 1) This drawing is copyright property of Pegley D'Arcy Limited and may not be copied, transmitted or otherwise used without the prior written consent of Pegley D'Arcy Limited.
- 2) As a preliminary layout, all dimensions and levels are to be checked on site prior to any works.
- 3) Any discrepancies or queries are to be resolved before progressing any works on site.
- 4) All works to conform to approved drawings and specification.
- 5) Errors and omissions excepted.

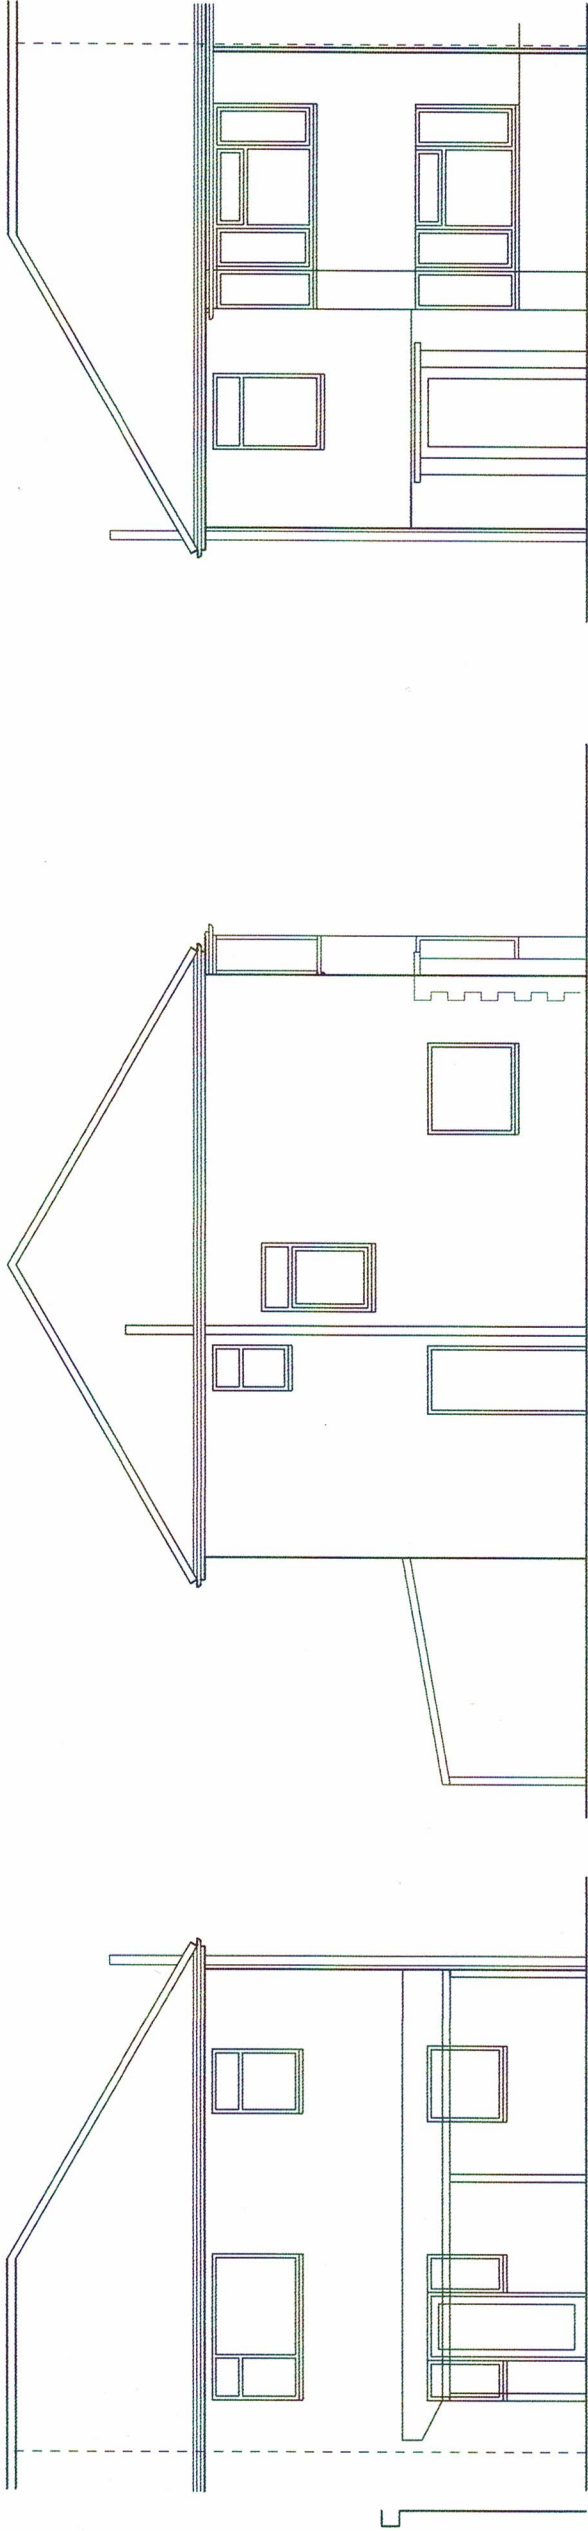

REAR ELEVATION

SIDE ELEVATION


FRONT ELEVATION




0 3

Existing soakaway

GARDEN

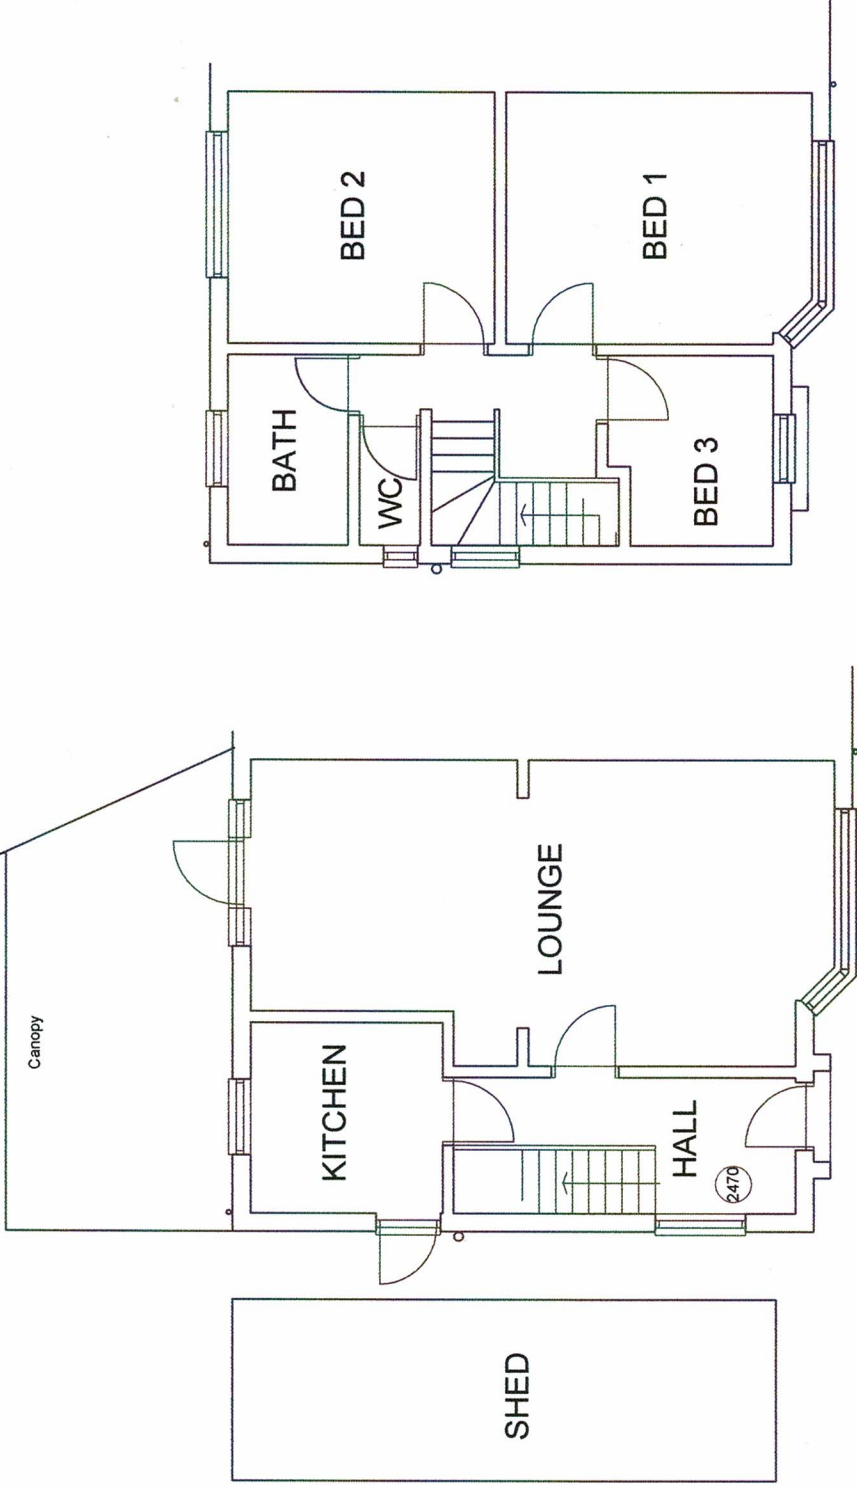

GROUND FLOOR

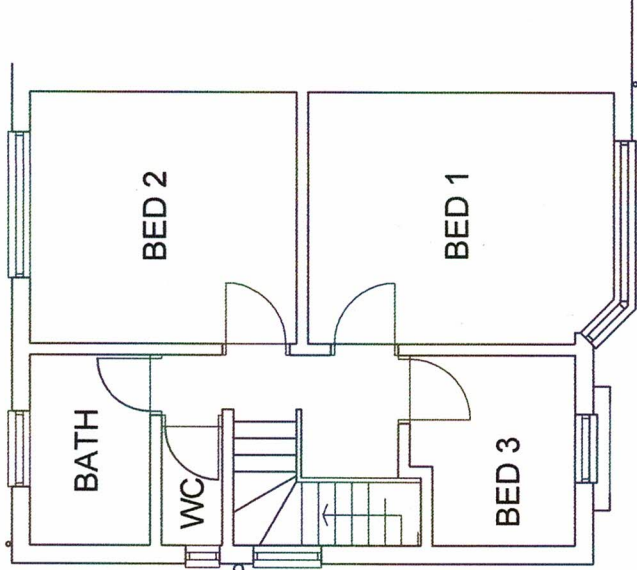

FIRST FLOOR

6519 - 08

03 July 2020
1:100 @ A3

EXISTING PLANS 1:100

2 WOODCROFT CRESCENT
UXBRIDGE UB10 9JA

ROYAL INSTITUTE OF BRITISH ARCHITECTS CHARTERED PRACTICE

PEGLEY D'ARCY
ARCHITECTS

78 YORK STREET, LONDON W1H 1DP
T: 0207 712 7501 www.pegley-darcy.com M: 07886 657363
© PEGLEY D'ARCY LIMITED CO. NO. 0267836 REGISTERED IN LONDON