


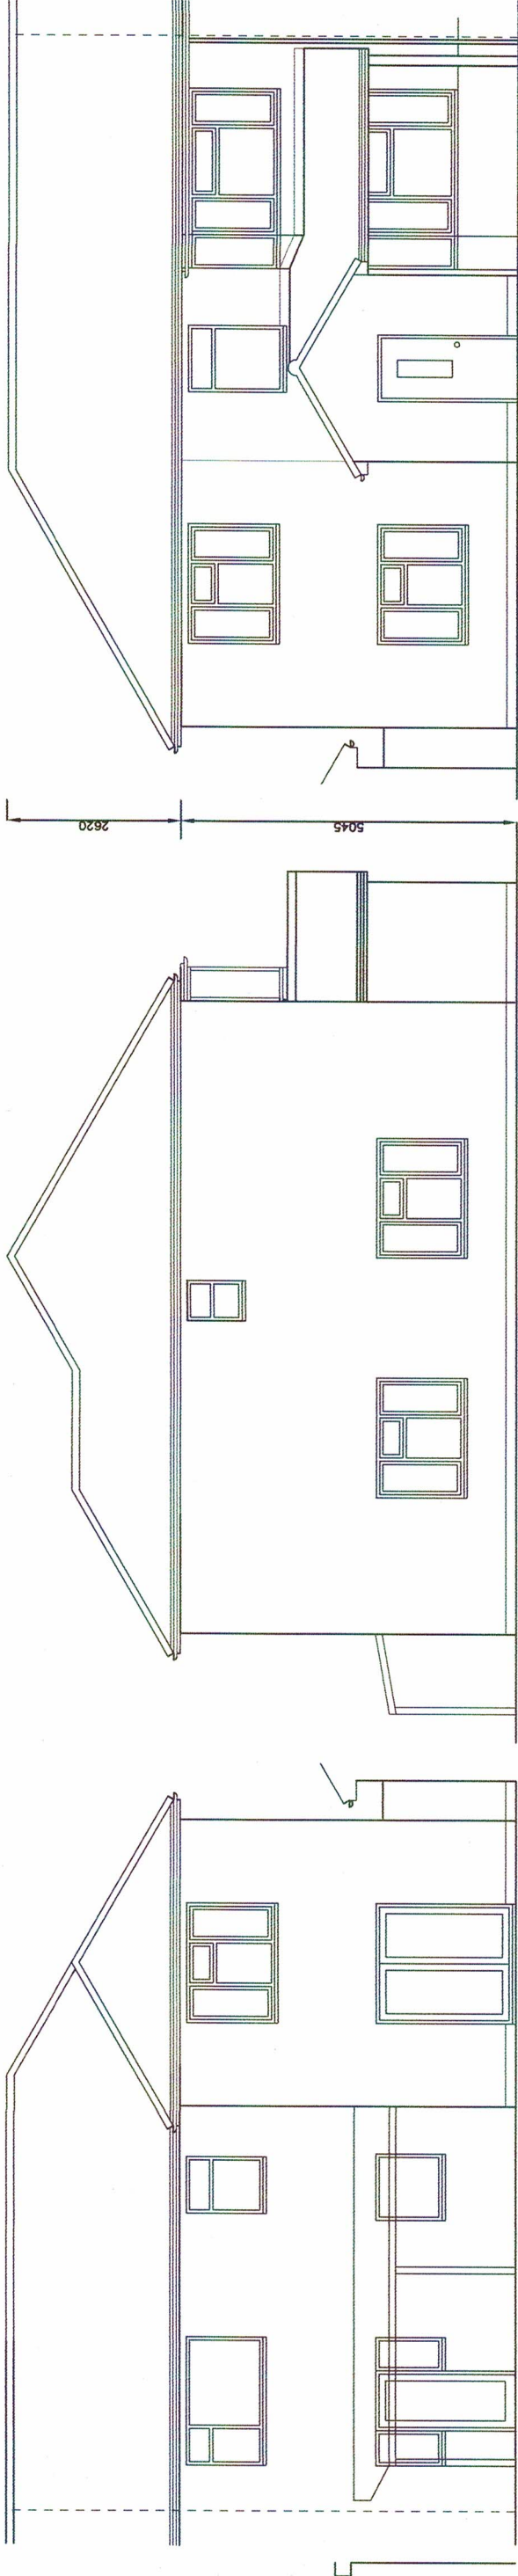

REAR ELEVATION

PROPOSED EXTERNAL MATERIALS

- ROOF Profiled concrete tiles
WALLS Pebble dash render
 Brick plinth (2 courses)
WINDOWS Double glazed PVC frames
DOORS Double glazed PVC frames
CANOPY Timber post

SIDE ELEVATION



FRONT ELEVATION

GARAGE SOUTH ELEVATION

PROPOSED EXTERNAL MATERIALS

- ROOF Profiled concrete tiles as house
WALLS Pebble dash render
 Brick plinth (2 courses)
WINDOWS Double glazed PVC frame
 Aluminium frame rooflights
DOOR Steel roller shutter

GARAGE EAST ELEVATION

GARAGE NORTH ELEVATION

GARAGE WEST ELEVATION

01 September 2020
6519 - 15
1:100 @ A3

PROPOSALS 1:100

2 WOODCROFT CRESCENT
UXBRIDGE UB10 9JA

ROYAL INSTITUTE OF BRITISH ARCHITECTS CHARTERED PRACTICE

NOTICE
1) This drawing is copyright property of Pegley D'Arcy Limited and may not be copied, transmitted or otherwise used without express, written permission.
2) As a preliminary layout, all dimensions and levels are to be checked on site prior to any works.
3) Any discrepancies or queries are to be resolved before progressing any works on site.
4) All works to conform to approved drawings and specification
5) Errors and omissions excepted

PEGLEY D'ARCY
ARCHITECTS

78 YORK STREET, LONDON W1H 1DP
T: 0207 1276700 WWW.PEGLEY-DARCY.COM N: 0885 672853
© PEGLEY D'ARCY LIMITED COURT 6207630 REGISTERED IN LONDON