


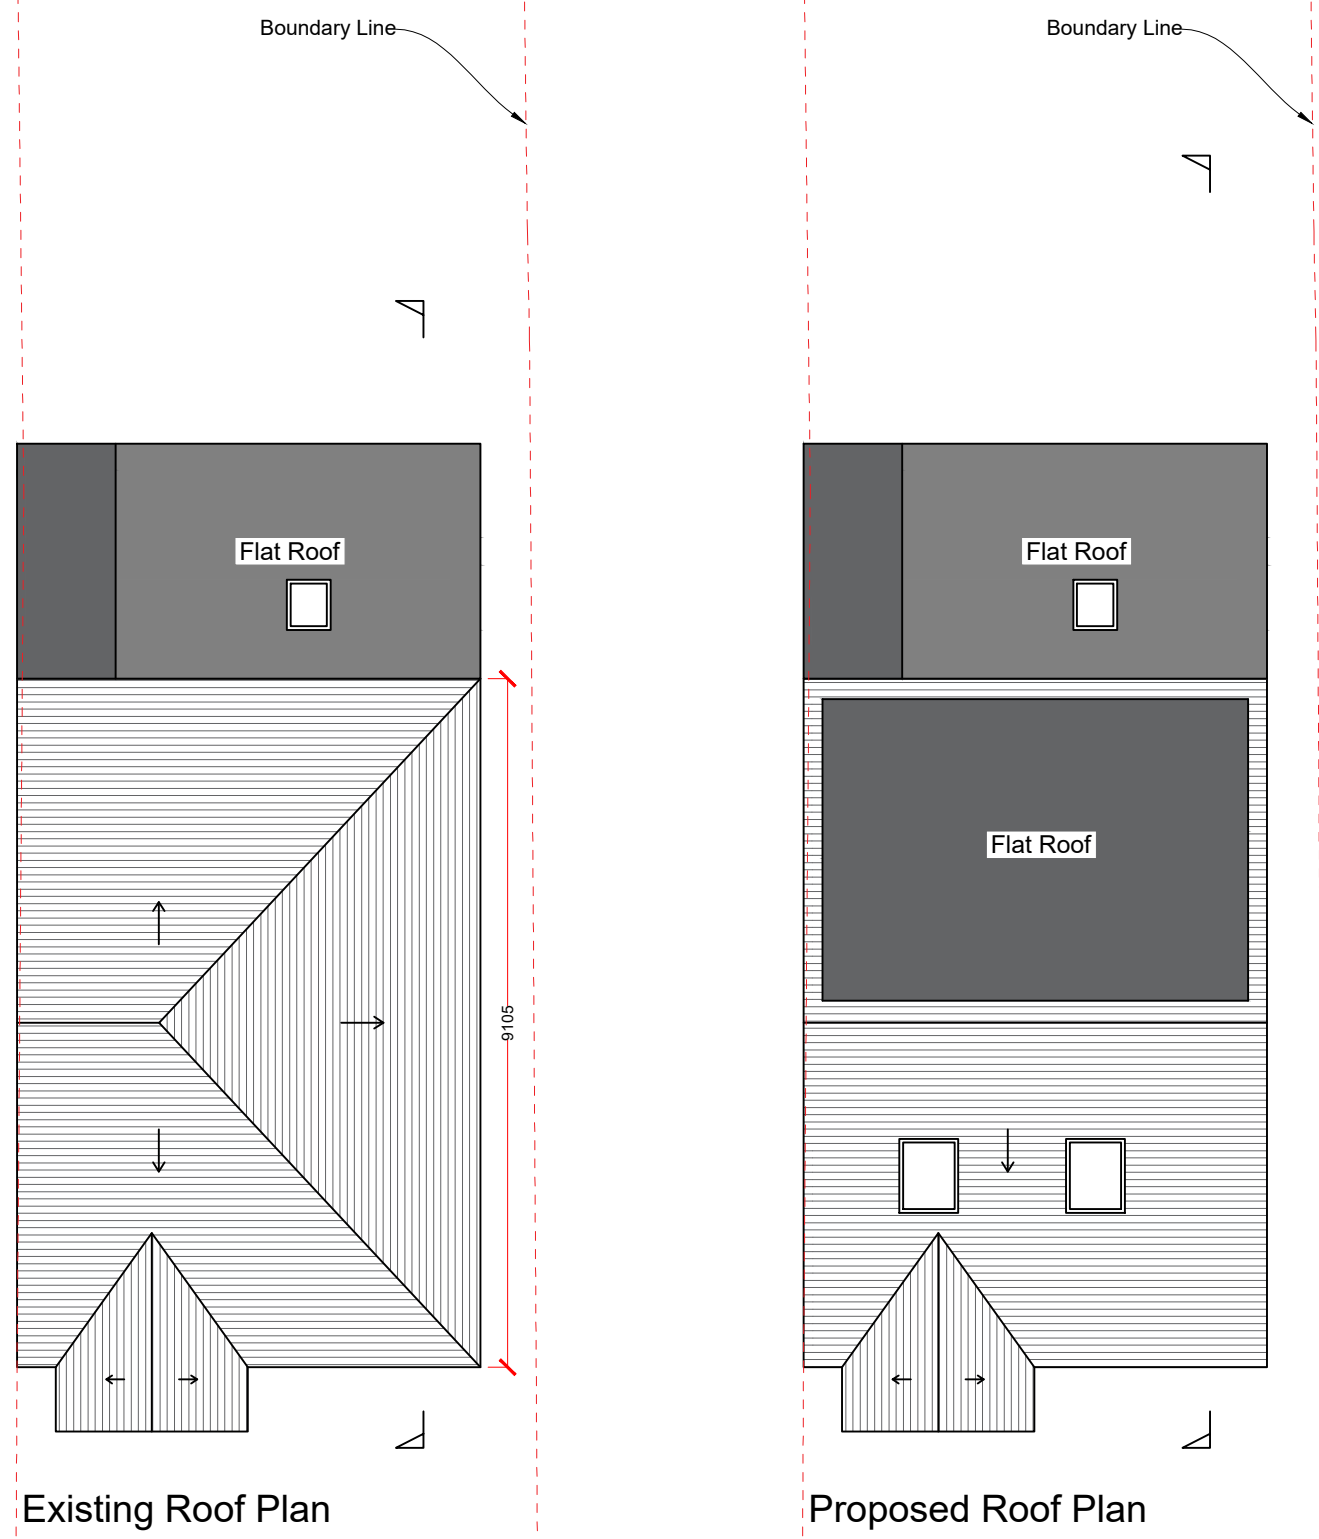

ONLINE
ARCHITECTURAL
SERVICES

DRAWING: PLANNING		012345678910 M 1:100			
DISCLAIMER Drawing to be read in conjunction with all other relevant documentation All written dimensions to be checked on site before work commences. Discrepancies, where identified, must be reported to the designer. The drawing is the property of Arch Studio and must not be reproduced or used in conjunction with any unauthorized person either wholly or in part without valid consent.		ARCH STUDIO (OAS) Email Address: archstudio.professional@gmail.com Contact Number: 07494 500087		PROJECT : 23 Pinkwell Avenue, UB3 1NG	
		CLIENT: Mr Jasbir		DRAWN: MAAS DATE: 24/08/2020	
				SHEET SIZE: A3 SCALE: 1:100	
				PROJECT NO: 23/2020	DRAWING NO: PD 05
				REV:	