
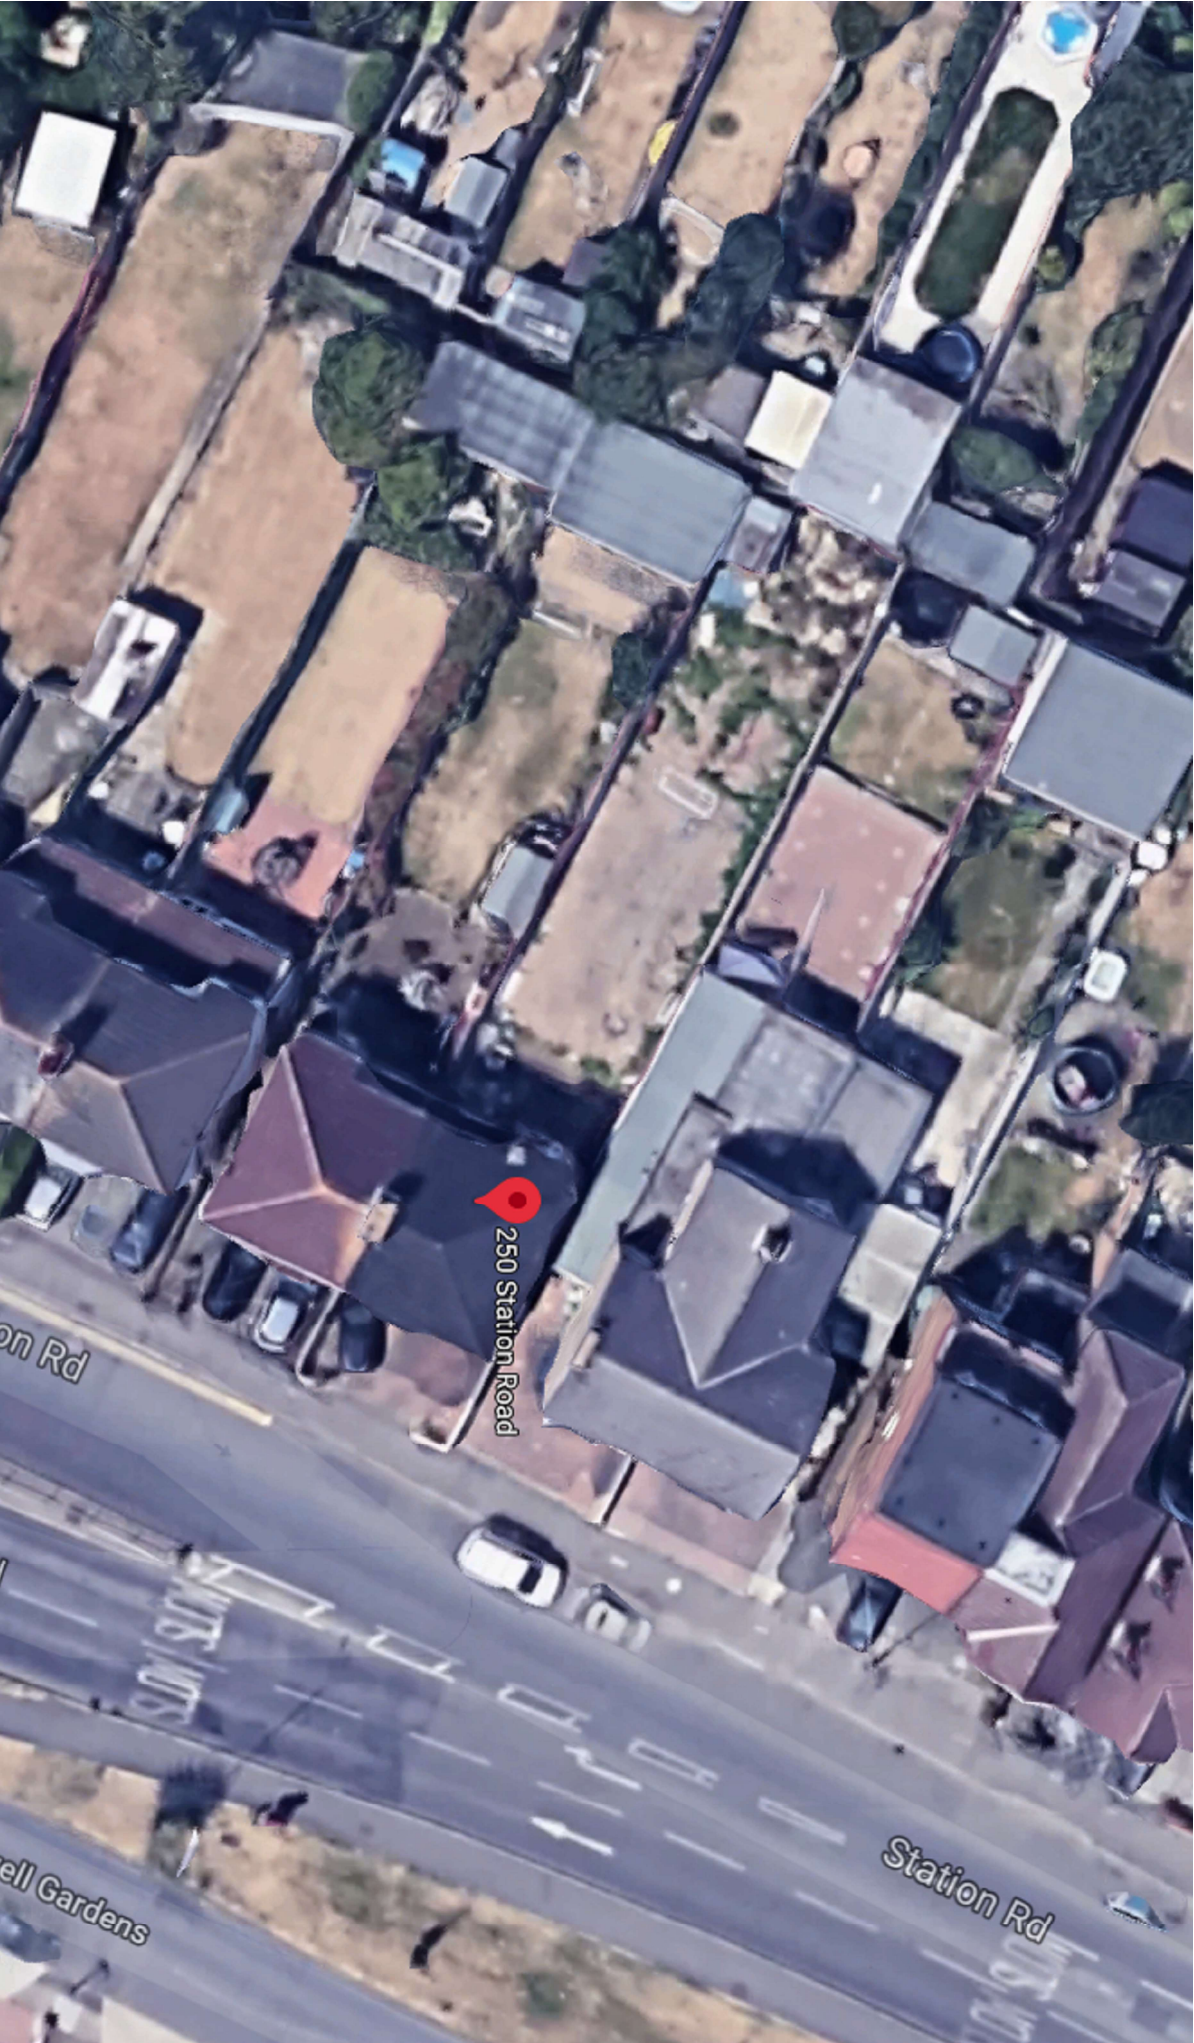
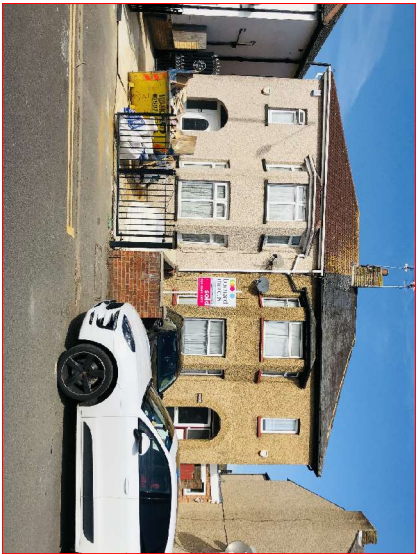


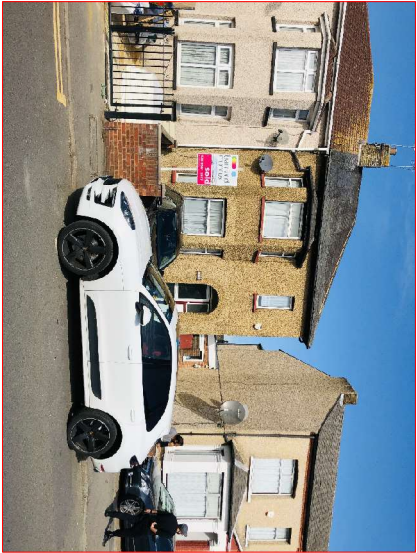

KD KALSI DESIGN Architectural & Building Surveying Services 20 Harrowdene Road North Wembley, Middlesex, HA0 2JB. TEL: 07930966049 Email: gskalsi@btinternet.com		NOTES:		Client		Scale		Size		Drawing Title			
NOT FOR CONSTRUCTION				Job Title 250 STATION ROAD, HAYES. UB3 4AN		NTS		A3		PHOTOGRAPHS			
						Drawn by GSK		Drawing No. 1339		P		04	
						Date Sept 2020				DESCRIPTION		DATE	