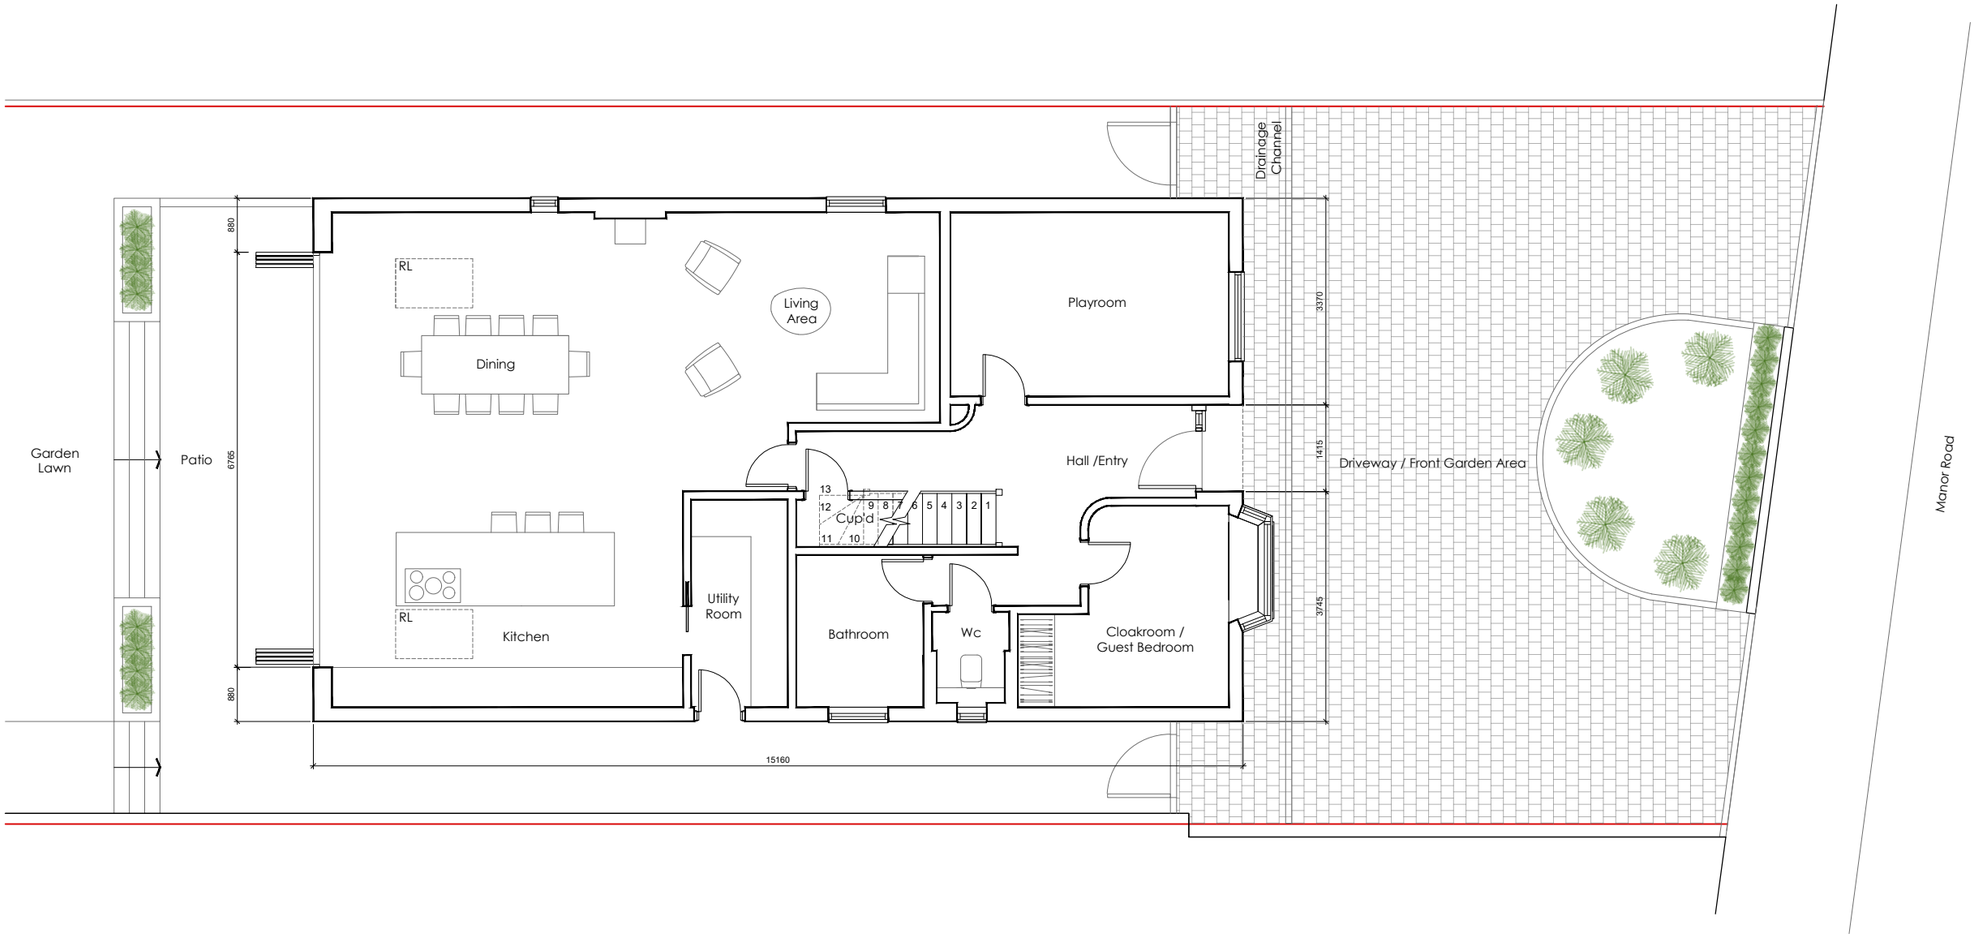

GROUND FLOOR PLAN 1

1:100

SCALE 1:100

0m 1 2 5 10

© Coleman Anderson Architects Ltd.

ARCHITECT

COLEMAN ANDERSON ARCHITECTS

T +44 (0) 1892 537124
E info@colemanandenson.co.uk
4 Western Road • Royal Tunbridge Wells • TN4 0HG

GENERAL NOTES

1. Do not scale drawing for construction purposes.
2. All dimensions are in millimetres unless noted otherwise.
3. All dimensions shall be verified on site before proceeding.
4. The author shall be notified in writing of any discrepancies.
5. This drawing is protected by copyright.

NORTH

PURPOSE OF ISSUE

PLANNING APPROVAL

Rev No.	Description	Date
00	ISSUED FOR PLANNING APPROVAL	17.03.21

PROJECT NAME

28 Manor Road
Hillingdon, Ruislip
HA4 7LB

DRAWING TITLE

Proposed Ground Floor Plan

CLIENT

Mr & Mrs Sadler

SCALE @ A3	DATE	
1:100	17.03.21	
PROJECT NO.	DRAWN BY	CHECKED
2035	TT	

DRAWING NO. A-0300

REVISION NO. 00