


141 Falling Lane, UB7 8AG - Dropped Kerb

BLOCK PLAN SHOWING VEHICULAR CROSSOVER - 1:200 - A4

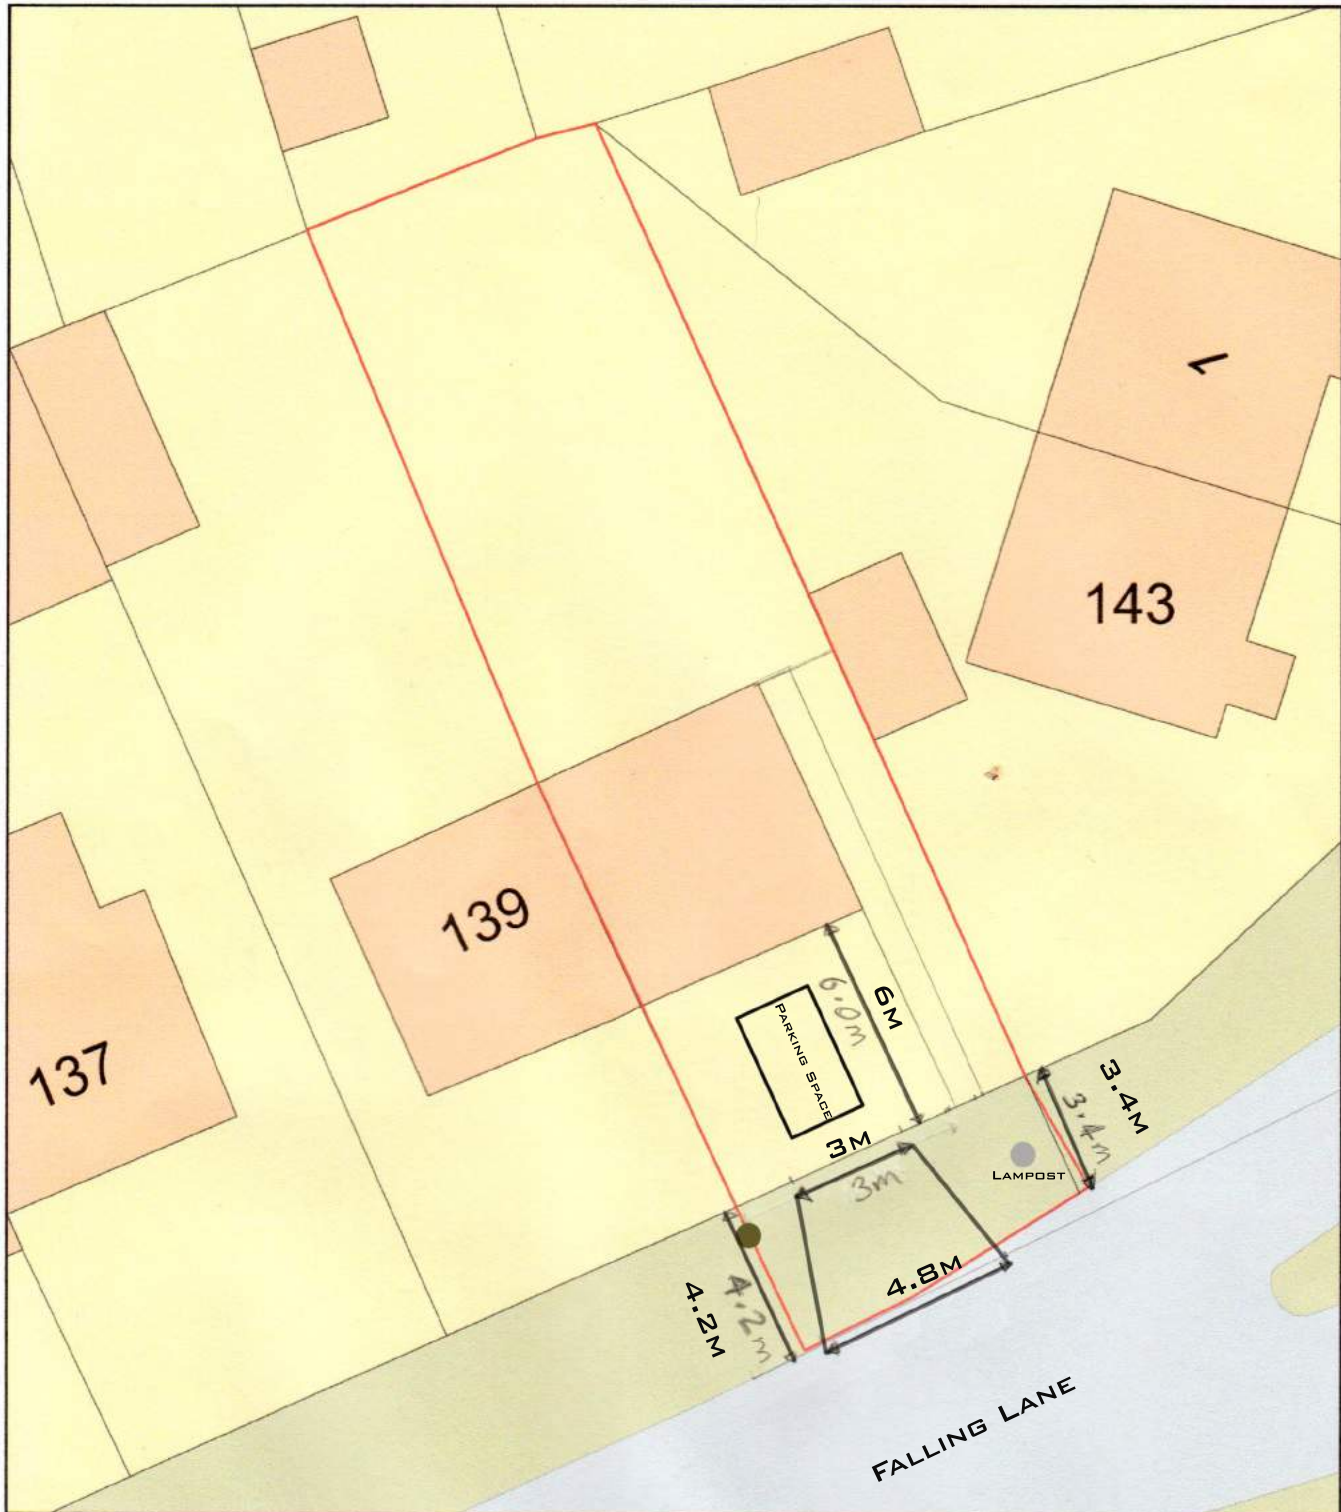

0 10
Metres



Plan Produced for: S Gallapeni - Dropped Kerb

Date Produced: 10 Oct 2020

Plan Reference Number: TQRQM20284200755203

Scale: 1:200 @ A4