


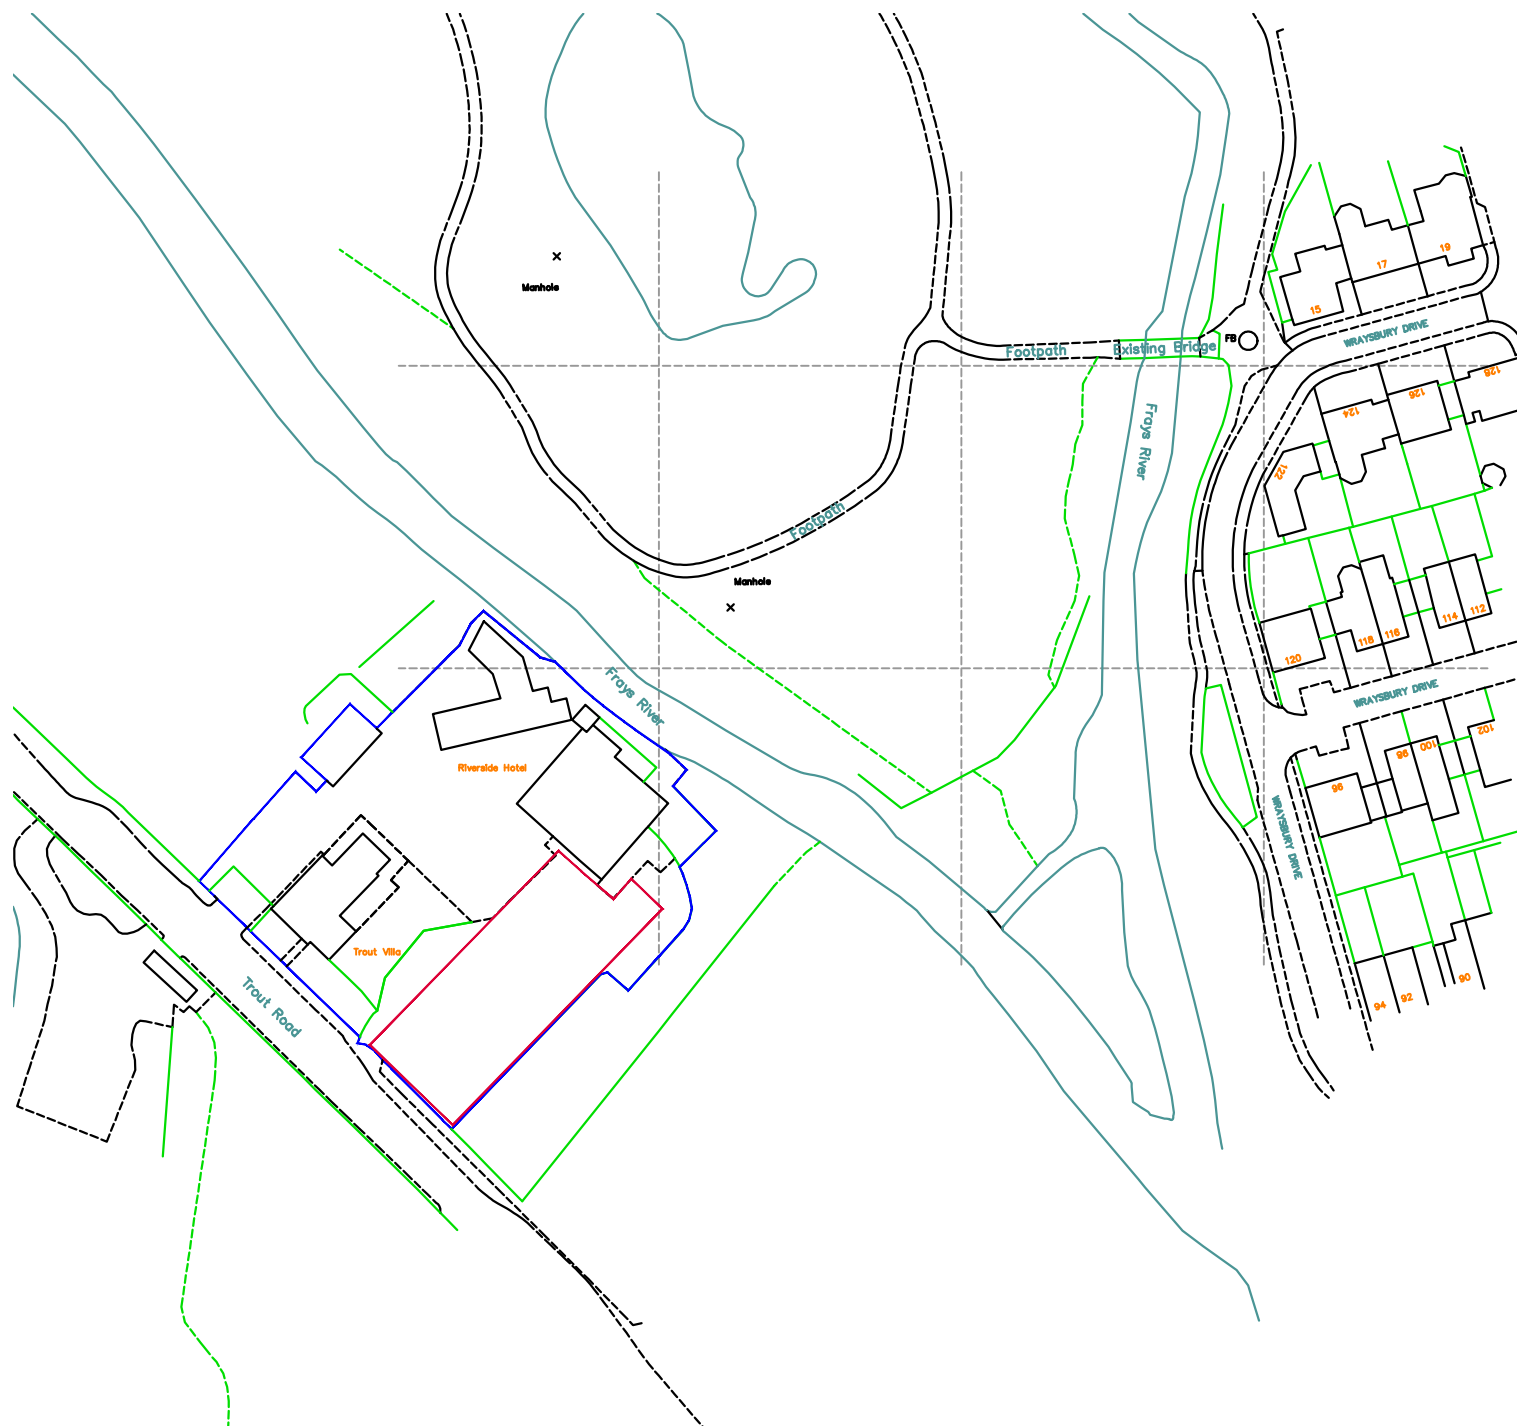

Ordnance Survey (c) Crown Copyright 2021. All rights reserved. Licence number 100022432

Location plan

DWG No. 3194-2-SK1 Scale 1:1250
Revision. -

Riverside Hotel
Trout Road, UB7 7RT

