


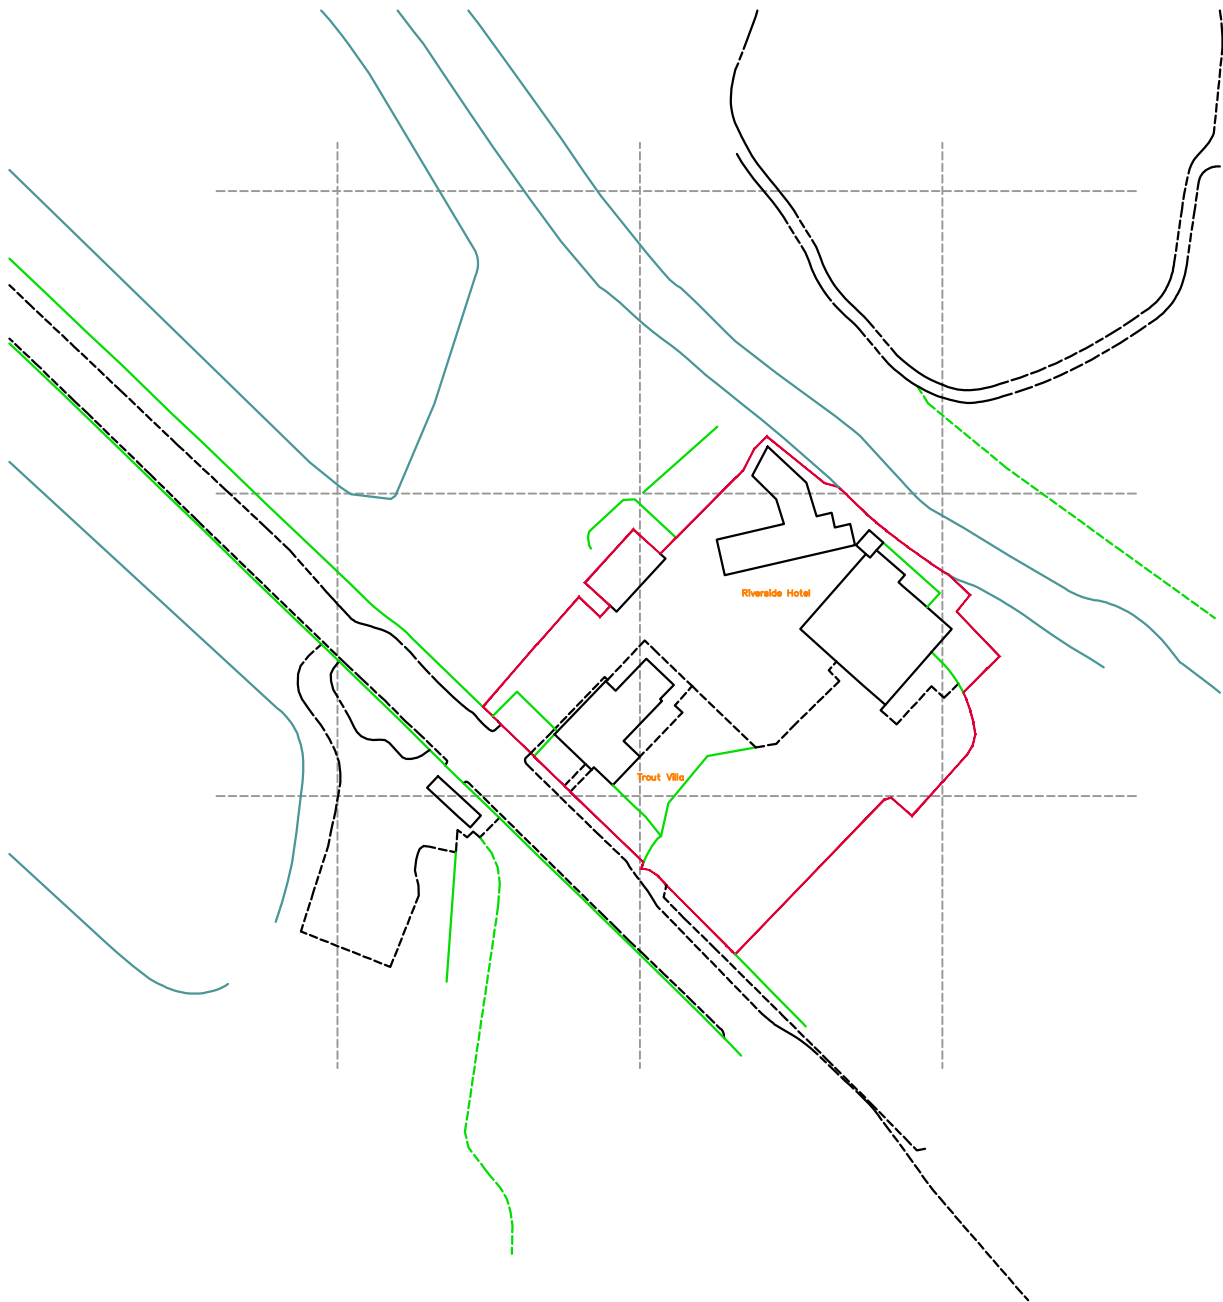

Ordnance Survey (c) Crown Copyright 2020. All rights reserved. Licence number 100022432

Location plan Scale 1:1250

Dwg No 3194/sk1

Riverside Hotel
Trout Road, UB7 7RT

