


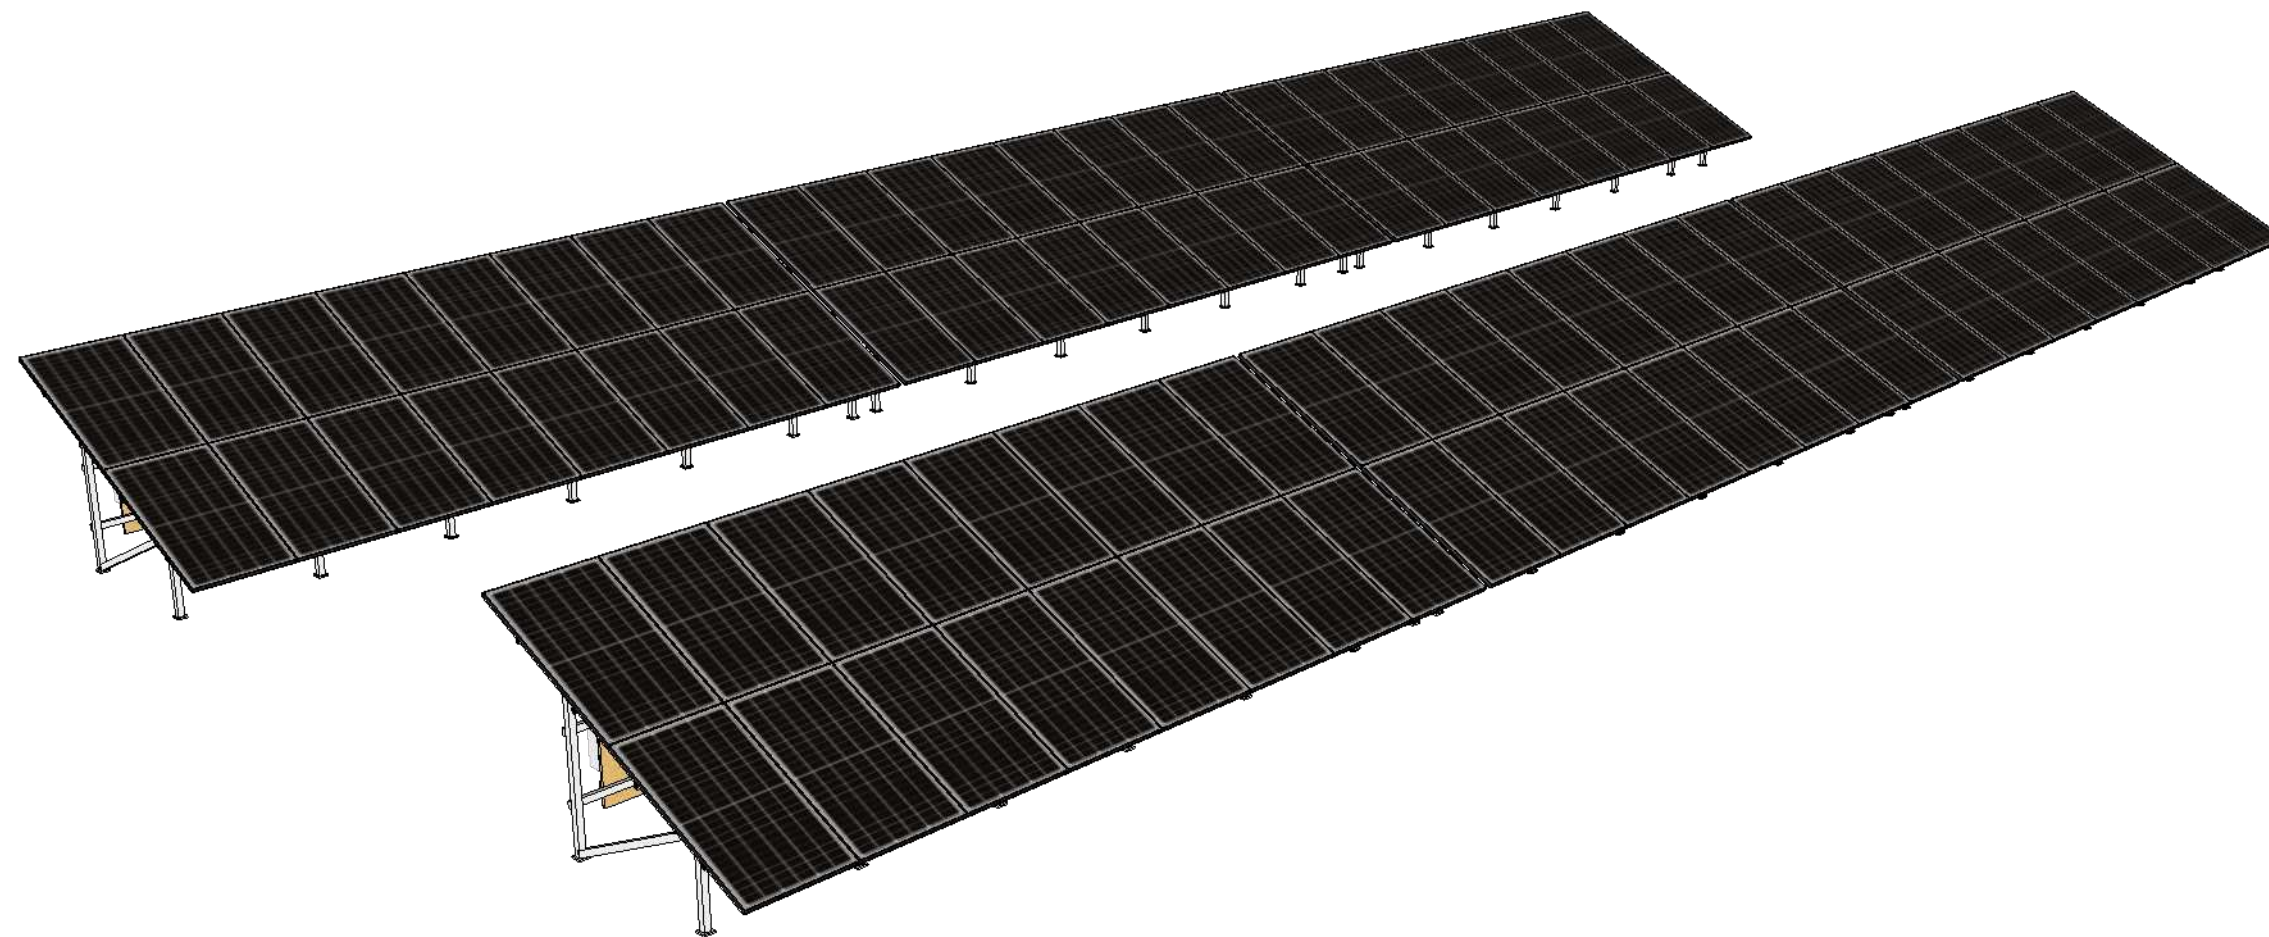

Spirit Energy

44 Portman Road, Reading, Berkshire, RG30 1EA
Telephone: 01189514490 Fax: 01189514499

Riverside Hotel


DESCRIPTION

Proposed Solar PV Ground
Mounted Array

CLIENT

Mr D Youngs
Emlea Property Services
20 St Stephens Road
Yiewsley
West Drayton, Middlesex
UB7 7RL

DATE	22/10/20	SCALE	NTS @A3
DRAWN	DW	DRAWING NO.	31007-1
		REV	A

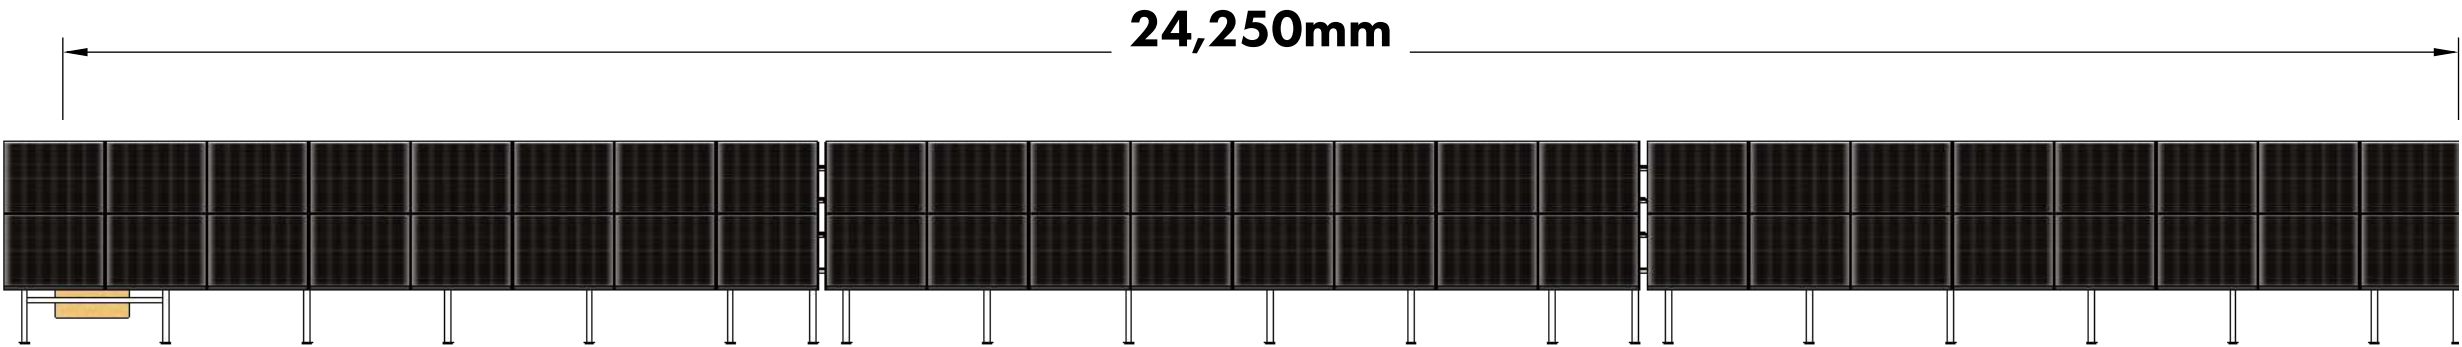

Spirit Energy


44 Portman Road, Reading, Berkshire, RG30 1EA
Telephone: 01189514490 Fax: 01189514499

Riverside Hotel

DESCRIPTION
Front View

CLIENT
Mr D Youngs
Emlea Property Services
20 St Stephens Road
Yiewsley
West Drayton, Middlesex
UB7 7RL

DATE	22/10/20	SCALE	1:75 @A3
DRAWN	DW	DRAWING NO.	31007-2
		REV	A

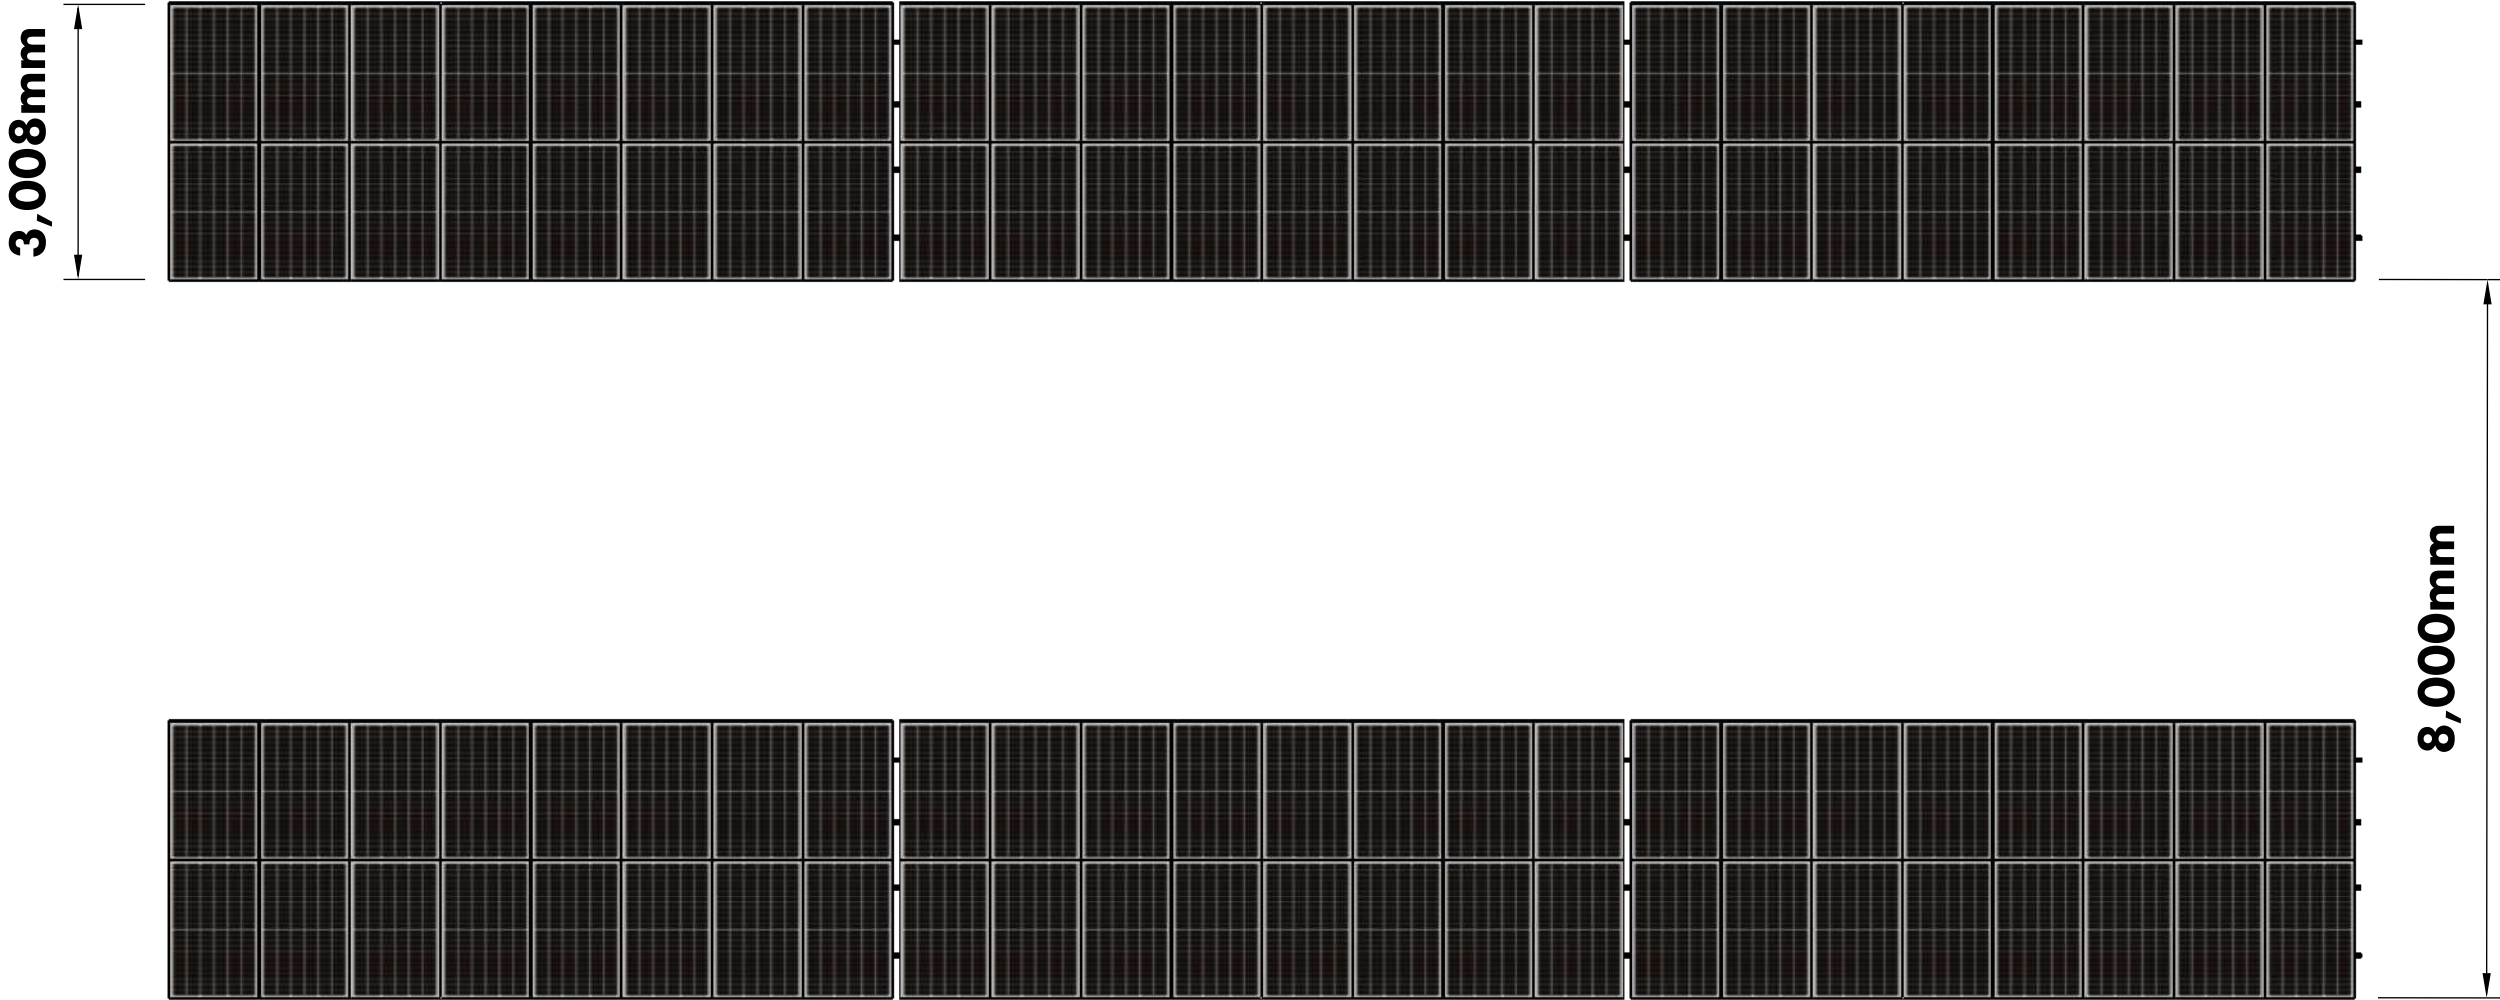


Spirit Energy
44 Portman Road, Reading, Berkshire, RG30 1EA
Telephone: 01189514490 Fax: 01189514499

Riverside Hotel

DESCRIPTION
Top View

CLIENT
Mr D Youngs
Emlea Property Services
20 St Stephens Road
Yiewsley
West Drayton, Middlesex
UB7 7RL

DATE	22/10/20	SCALE	1:75 @A3
DRAWN	DW	DRAWING NO.	31007-3
		REV	A

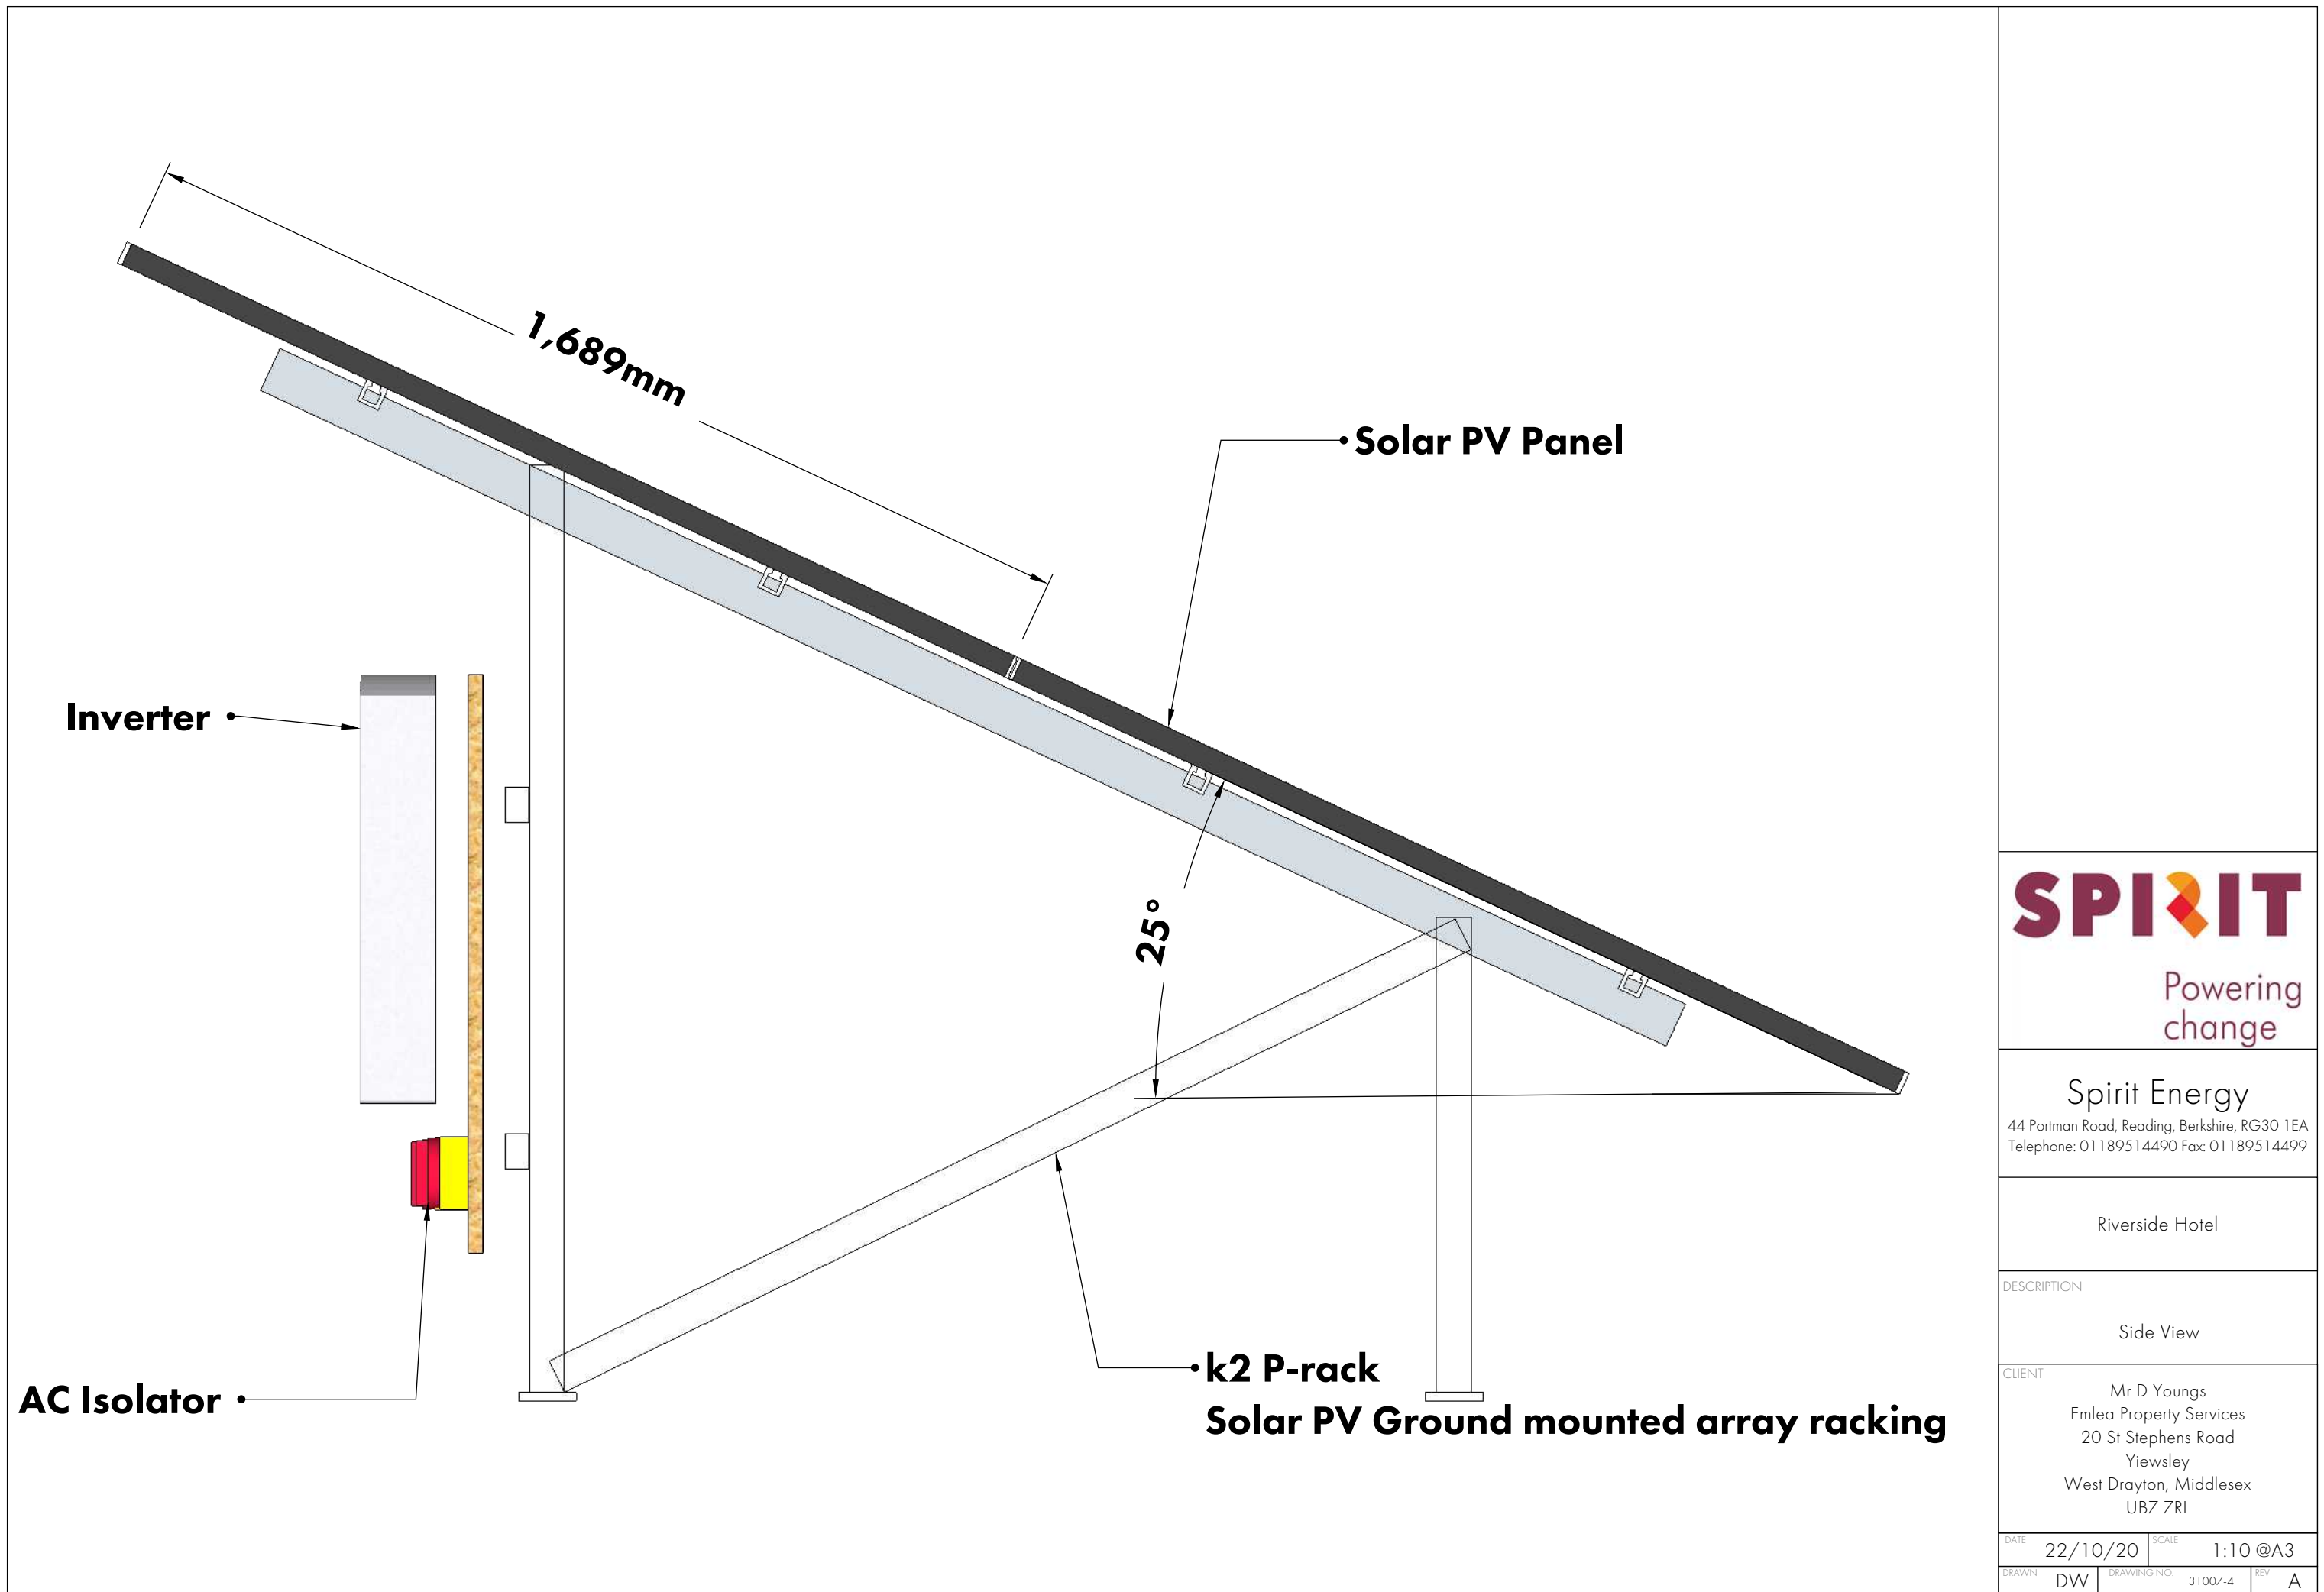

Spirit Energy

44 Portman Road, Reading, Berkshire, RG30 1EA
Telephone: 01189514490 Fax: 01189514499

Riverside Hotel

DESCRIPTION


Side View

CLIENT

Mr D Youngs
Emlea Property Services
20 St Stephens Road
Yiewsley
West Drayton, Middlesex
UB7 7RL

DATE	22/10/20	SCALE	1:10 @A3
DRAWN	DW	DRAWING NO.	31007-4
		REV	A

1,970mm

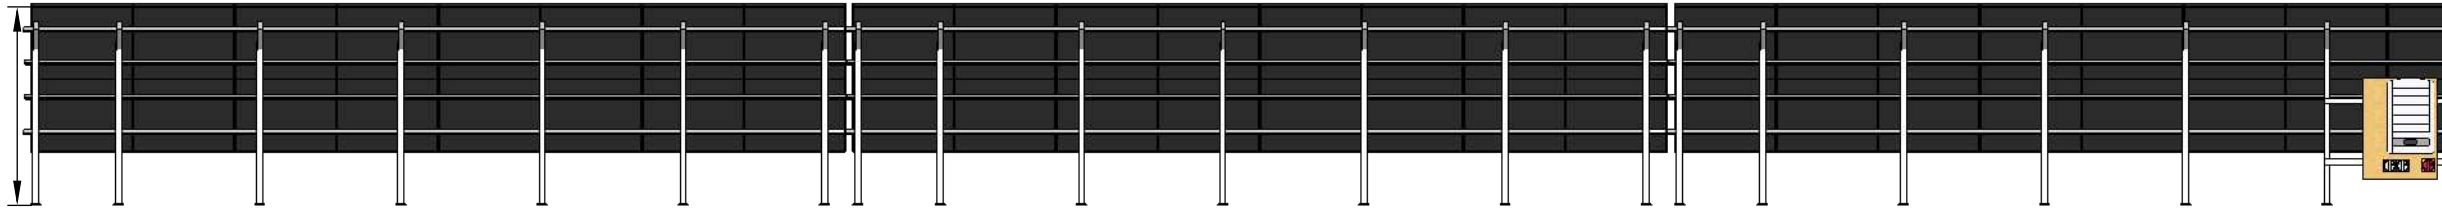

Spirit Energy

44 Portman Road, Reading, Berkshire, RG30 1EA
Telephone: 01189514490 Fax: 01189514499

Riverside Hotel

DESCRIPTION

Rear View

CLIENT

Mr D Youngs
Emlea Property Services
20 St Stephens Road
Yiewsley
West Drayton, Middlesex
UB7 7RL

DATE	22/10/20	SCALE	1:75 @A3
DRAWN	DW	DRAWING NO.	31007-5
		REV	A