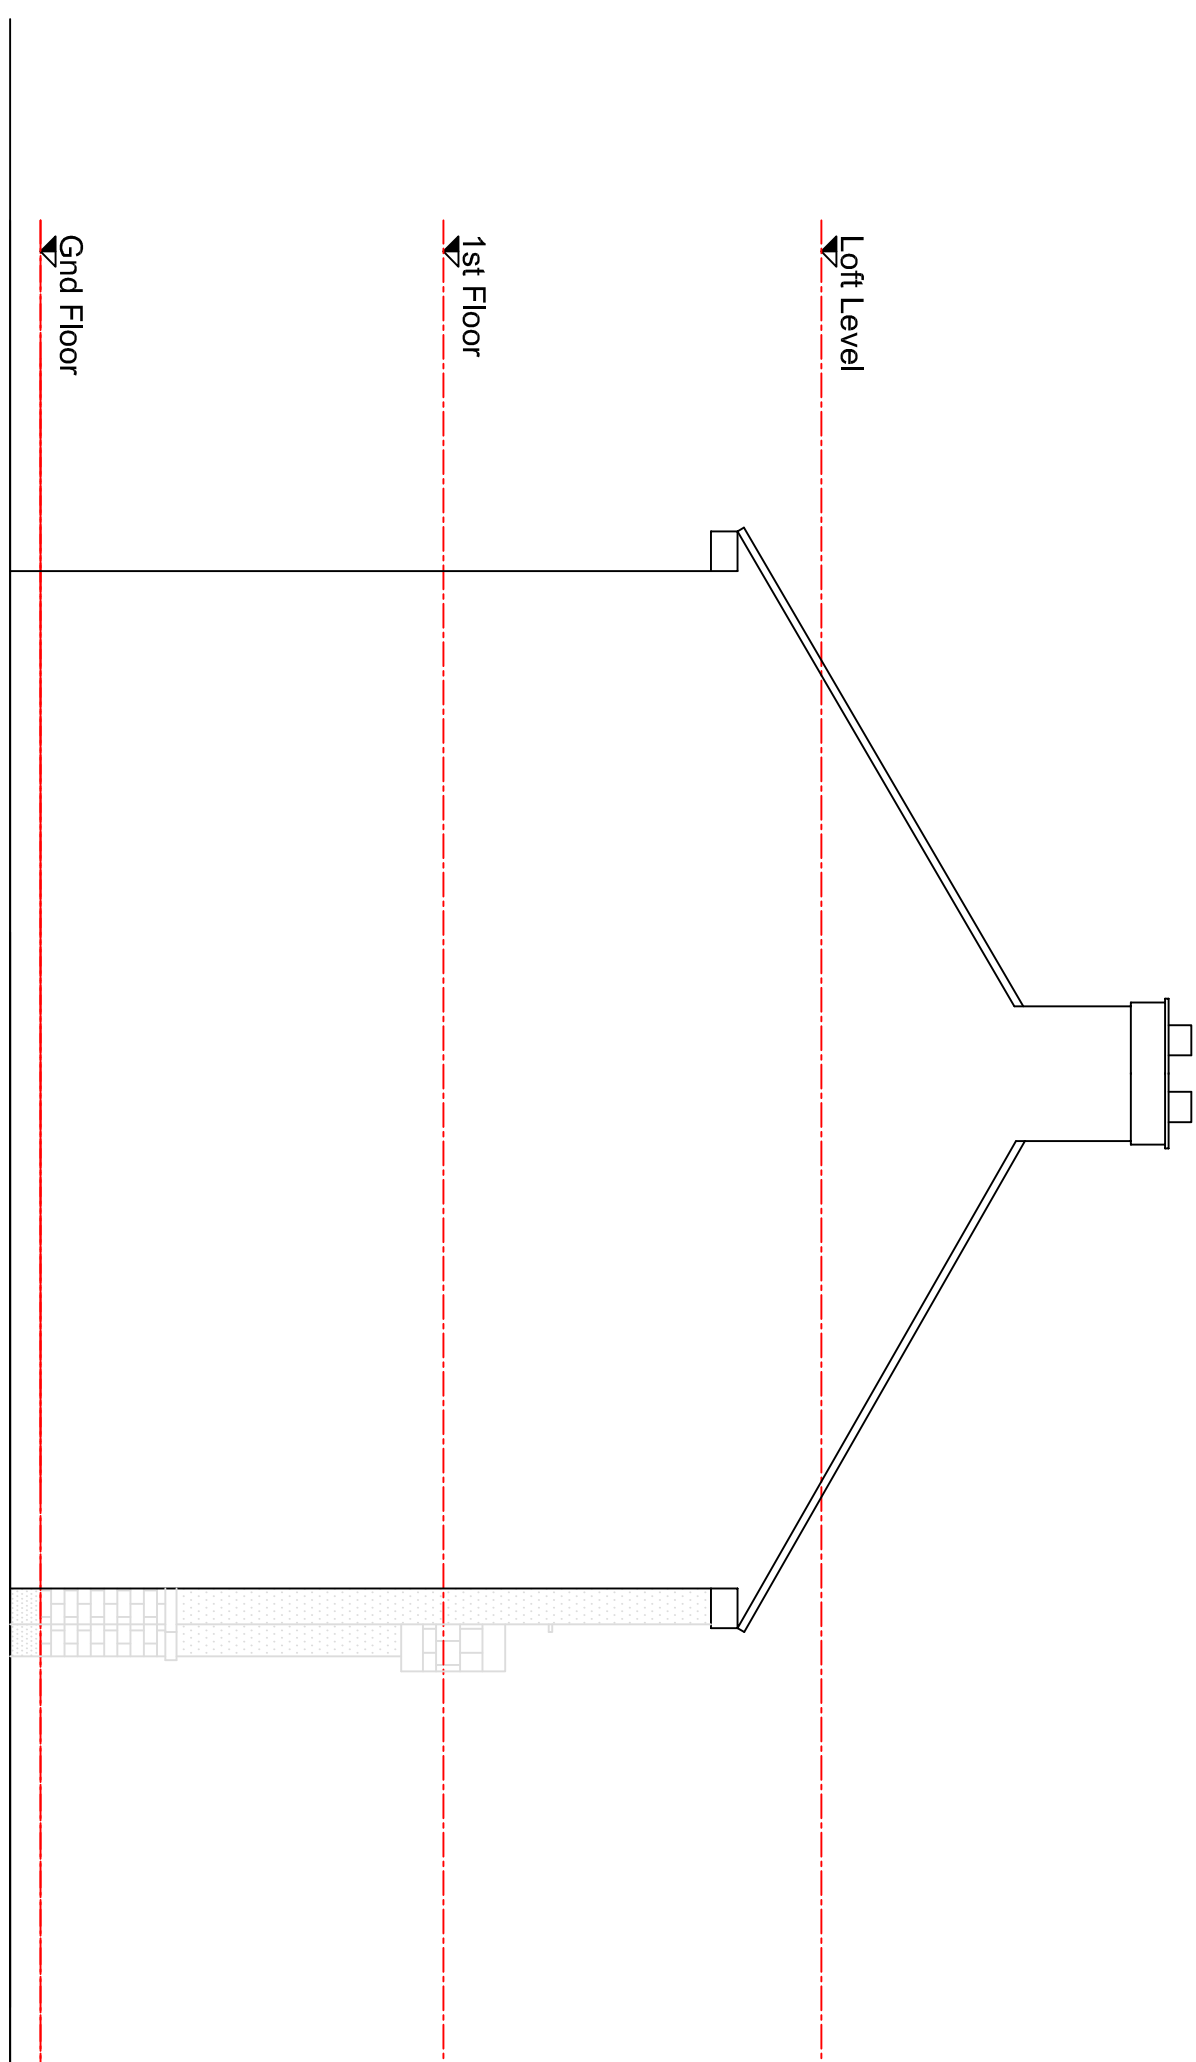
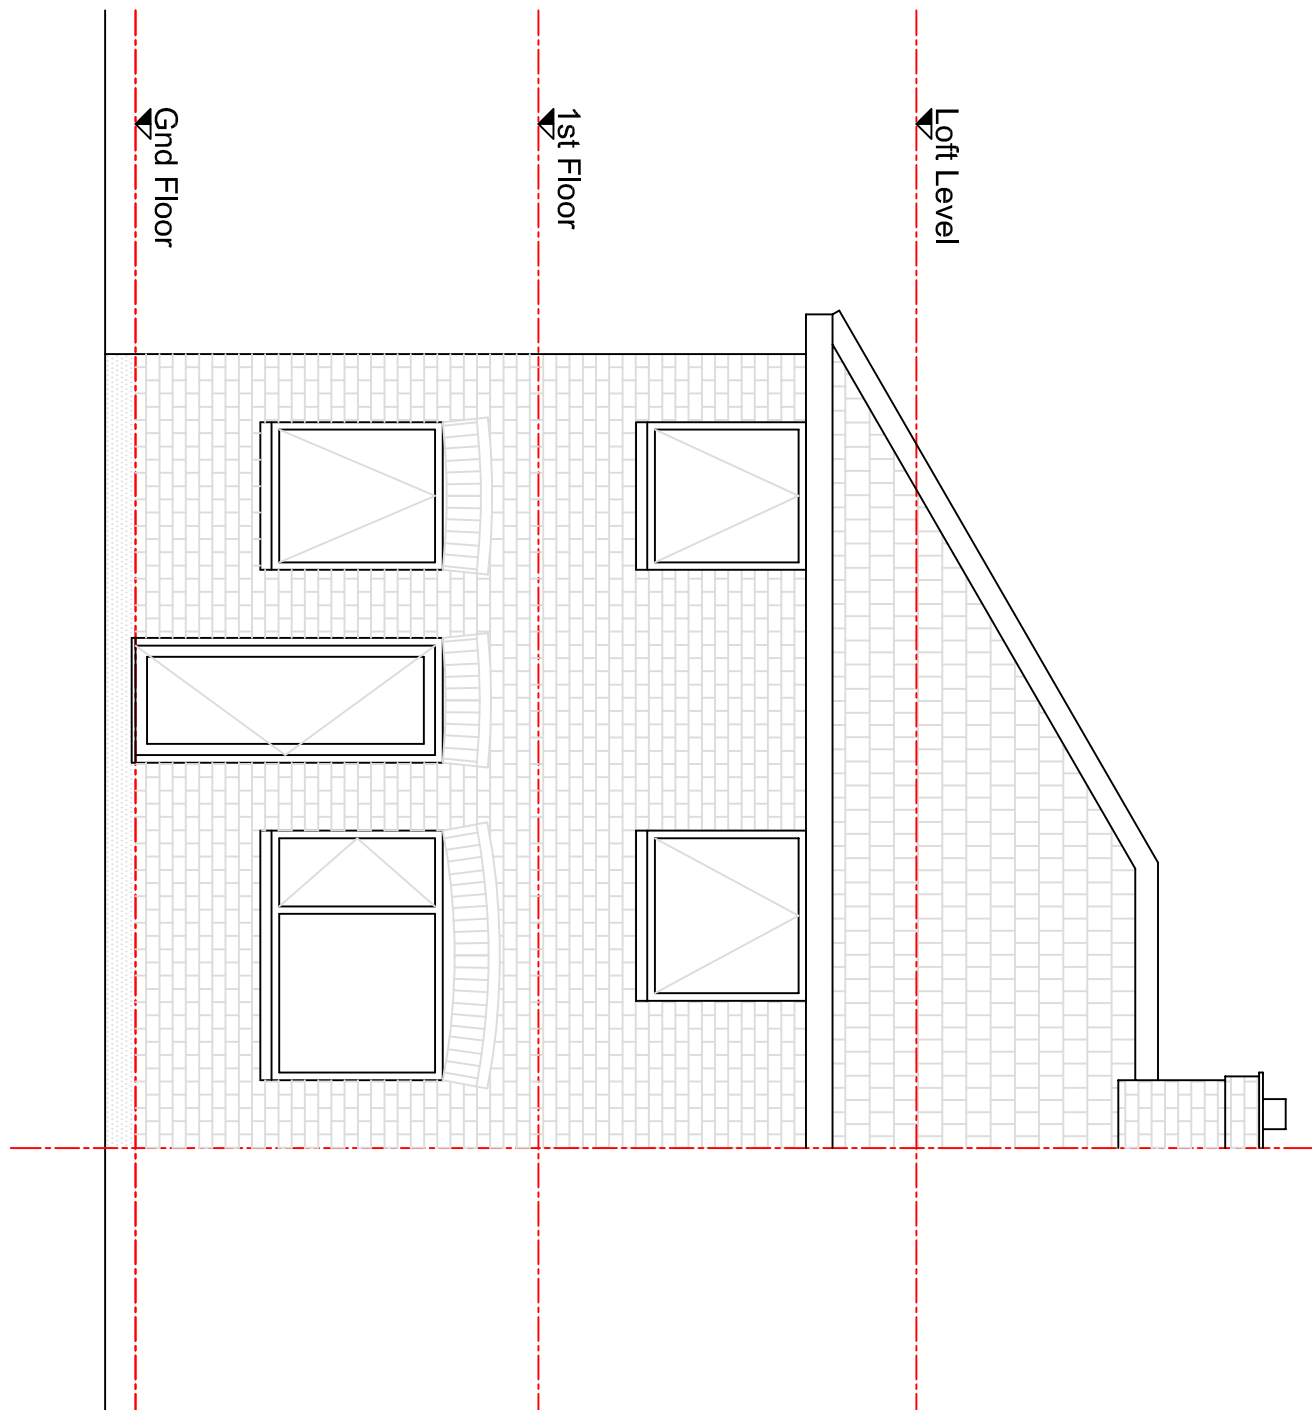
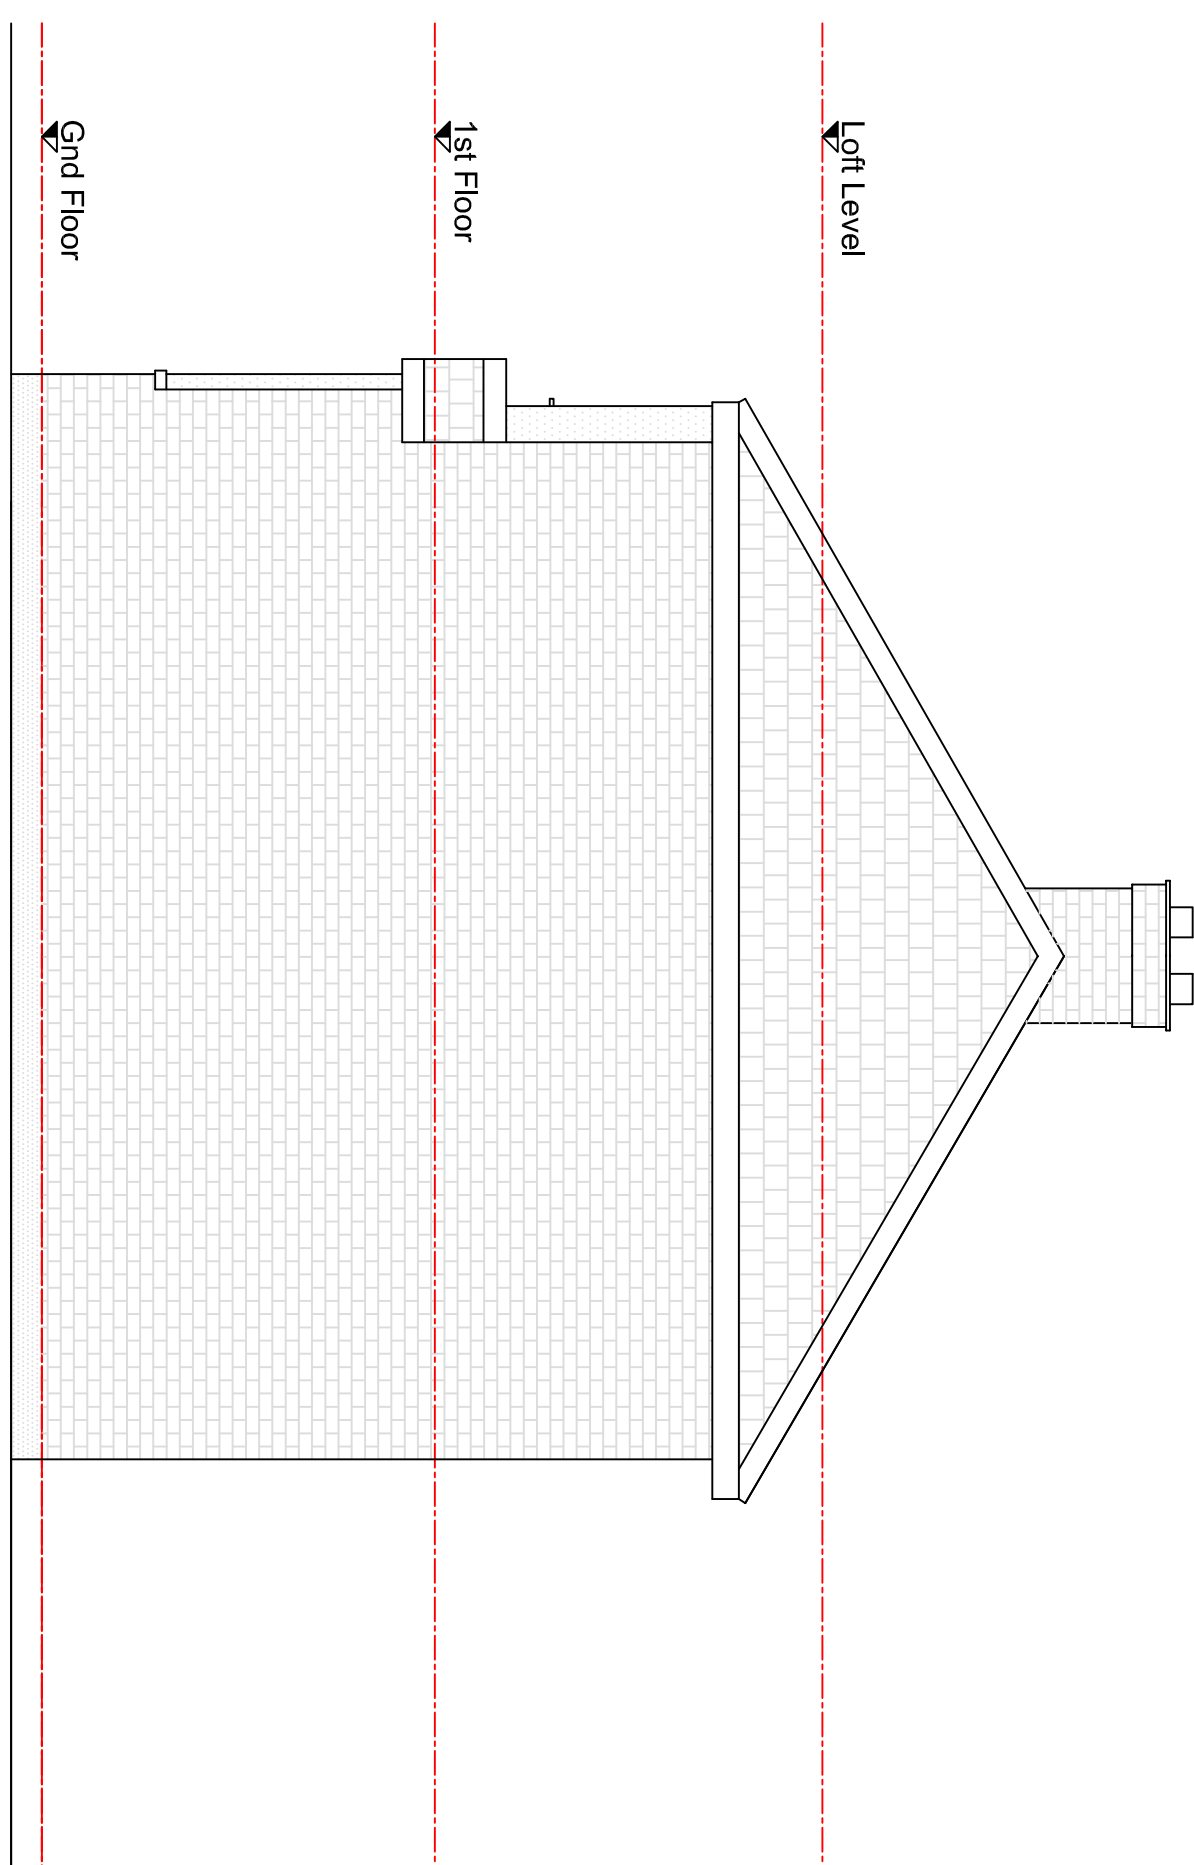
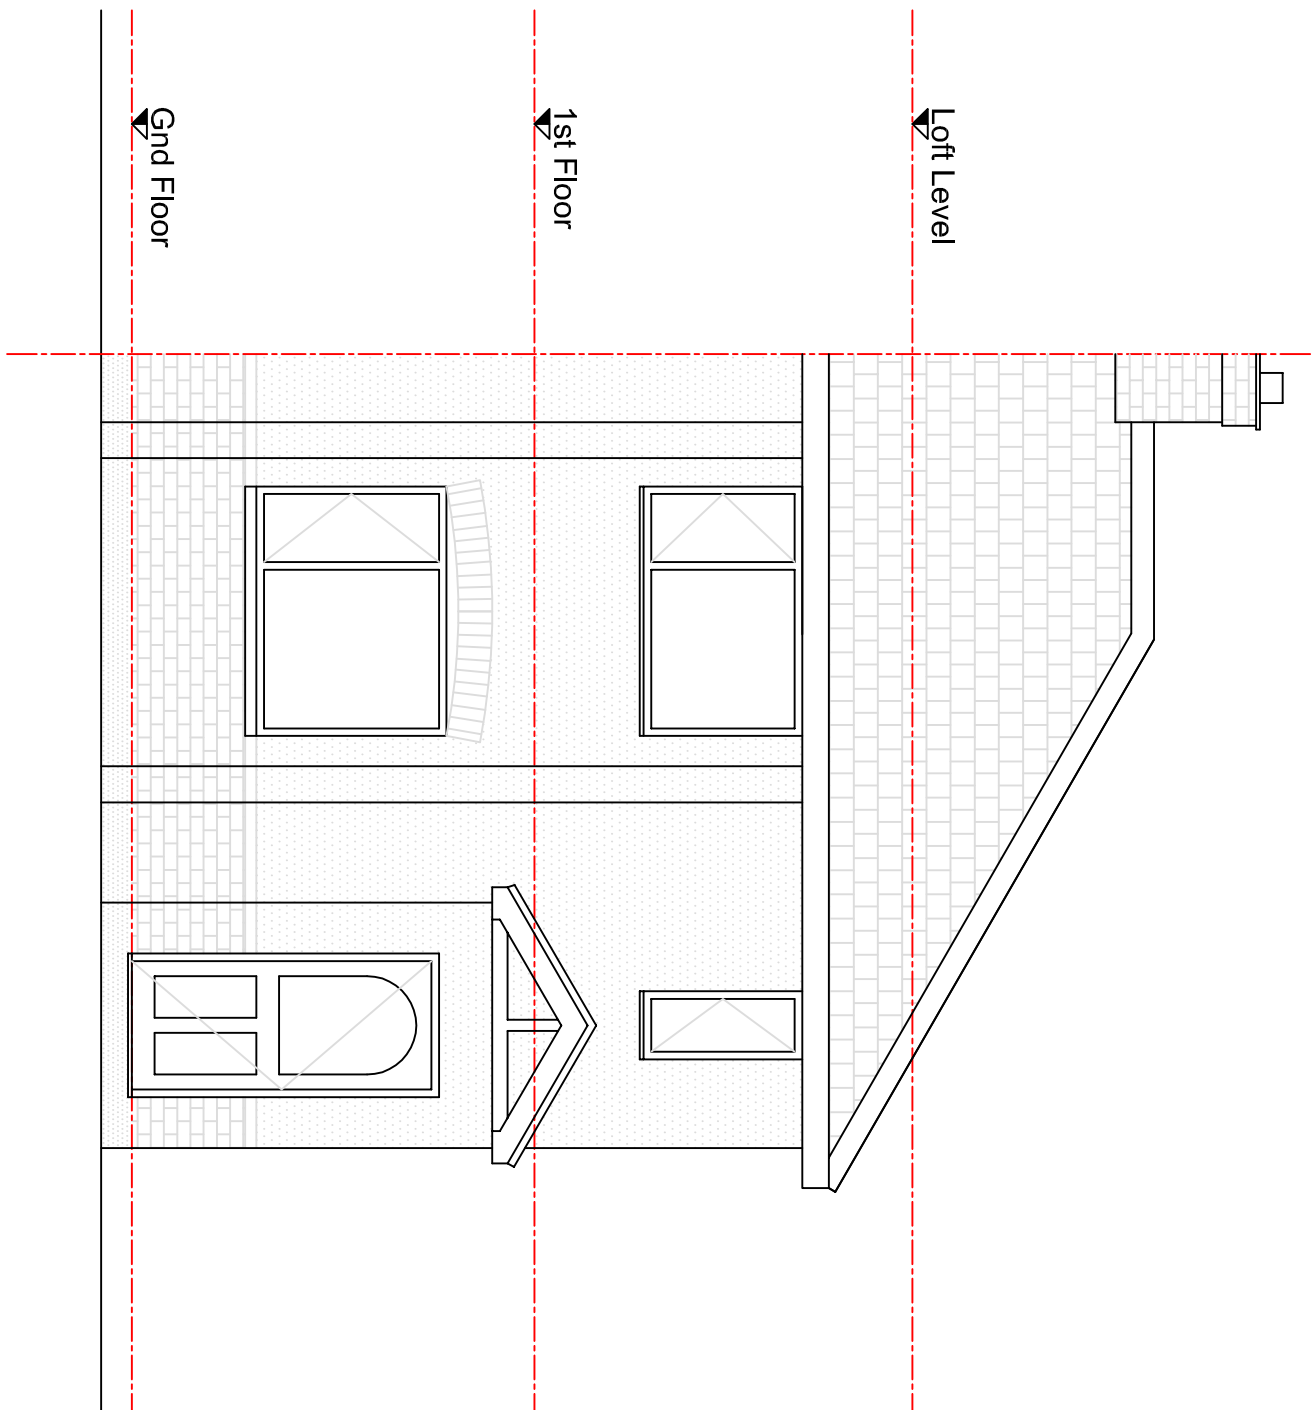


[illegible]

project

25 SNOWDEN AVENUE

23 SNOWDEN AVENUE,
HILLINGDON, MIDDX., UB10 0SD

[illegible]

title

EXISTING ELEVATIONS

Client _____

Mrs V Badham-May

WIS. V. DAULAIT-WAY

[illegible][illegible]

1	50	21	10	20
---	----	----	----	----

[illegible]

QWg. No.	Division

1196	A1	S103	-
------	----	------	---

8	9	10
---	---	----

601 MILLER TOWN ROAD • P. 09008 APT 6000

BEN
8 POWELLTON ROAD
COWLEY
T 01895 464 471

UXBRIDGE
m: 07941 508 341
e: dmutchey@aol.com

MANAGEMENT
