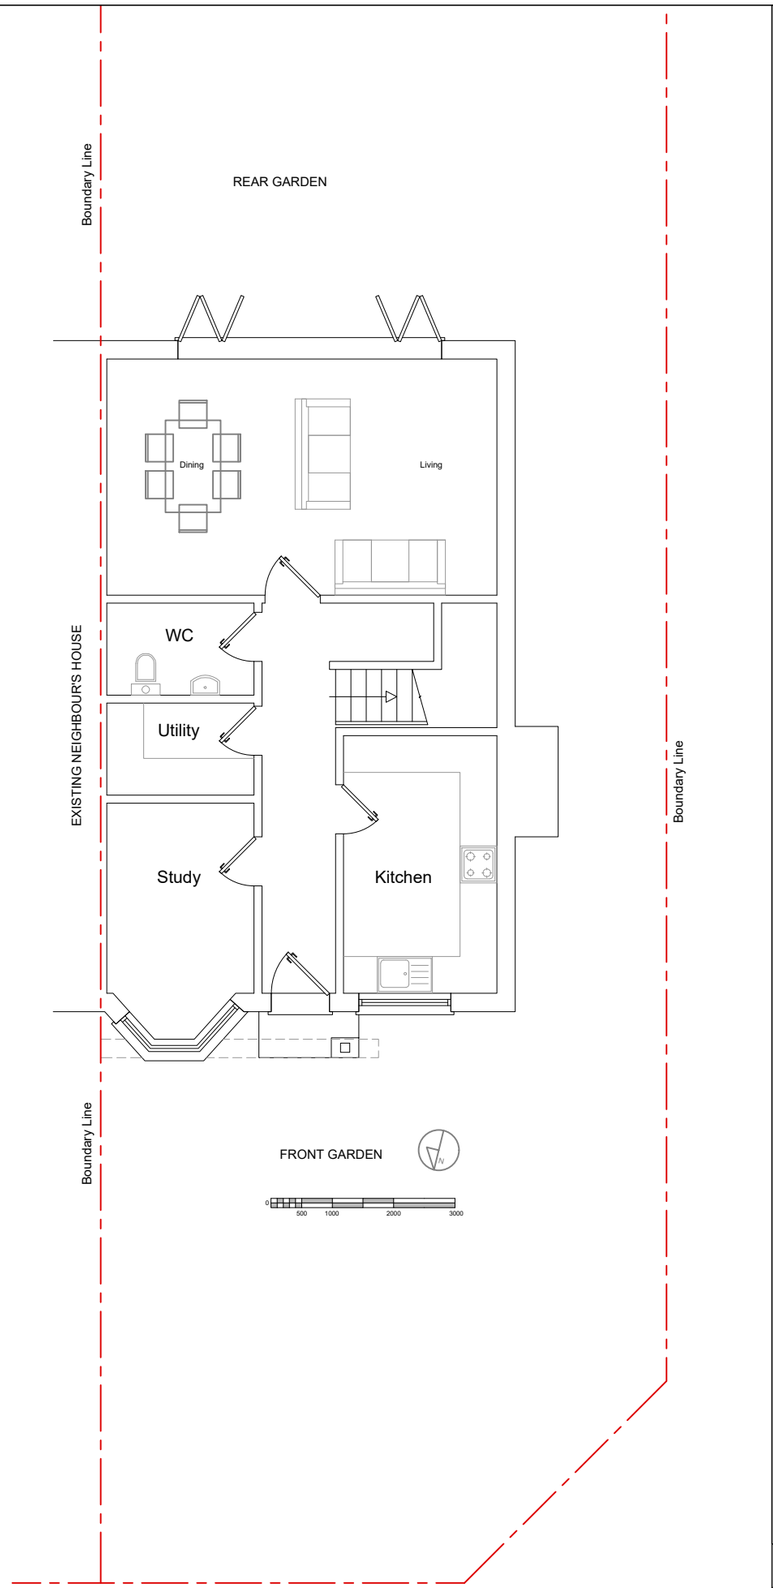

GROUND FLOOR PLAN **Scale 1:100**

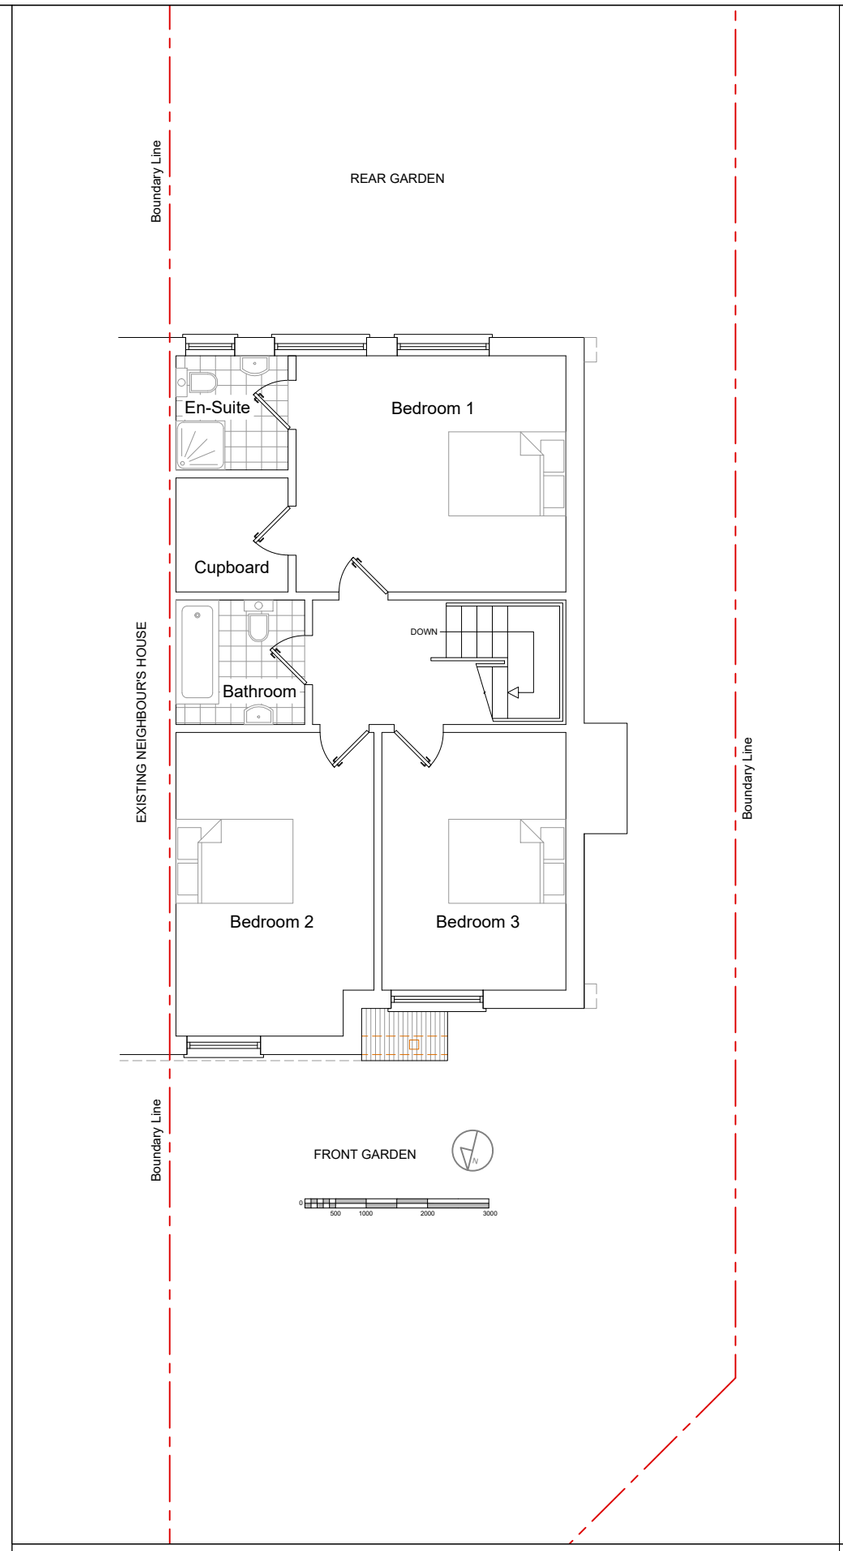

FIRST FLOOR PLAN **Scale 1:100**

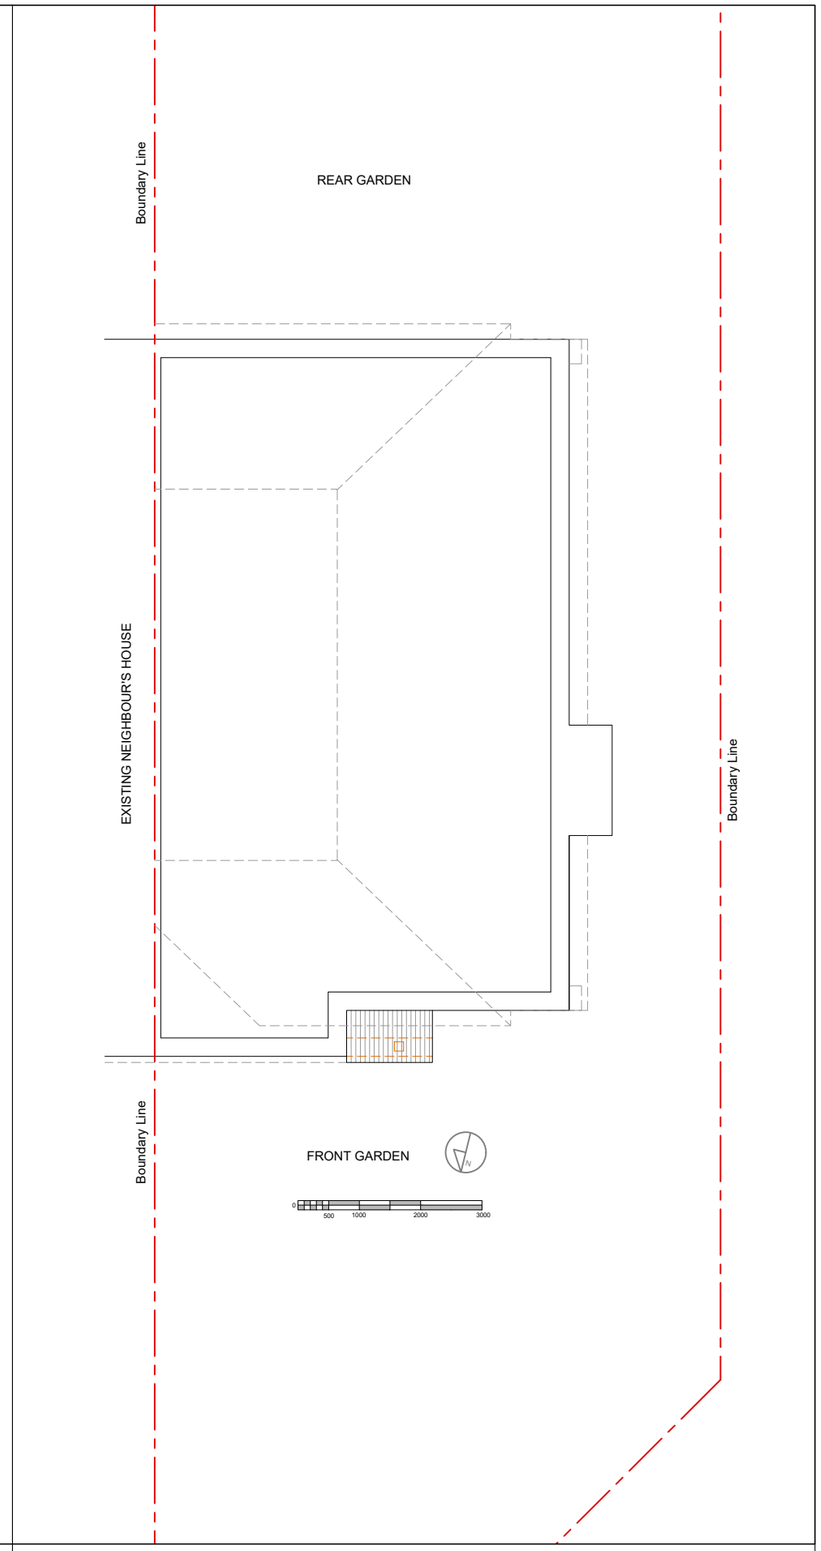

LOFT PLAN **Scale 1:100**

DATE: 26/10/2020

REV: -

Ana Salcedo
architectural services
+44 (0) 7729018135 aisalsa@gmail.com

Loft Conversion
7A Kingsend, Ruislip HA4 7DD

Title: **Existing Ground, First & Loft Plans**

DWG no:	Scale:	Sheet:
VPK-102	1/100	A3

All measurements are taken using laser measure and therefore, may be subject to a small margin of error.

This drawing is copyright © and may not be reproduced without permission

Plans not suitable for construction purposes