



Site Boundary

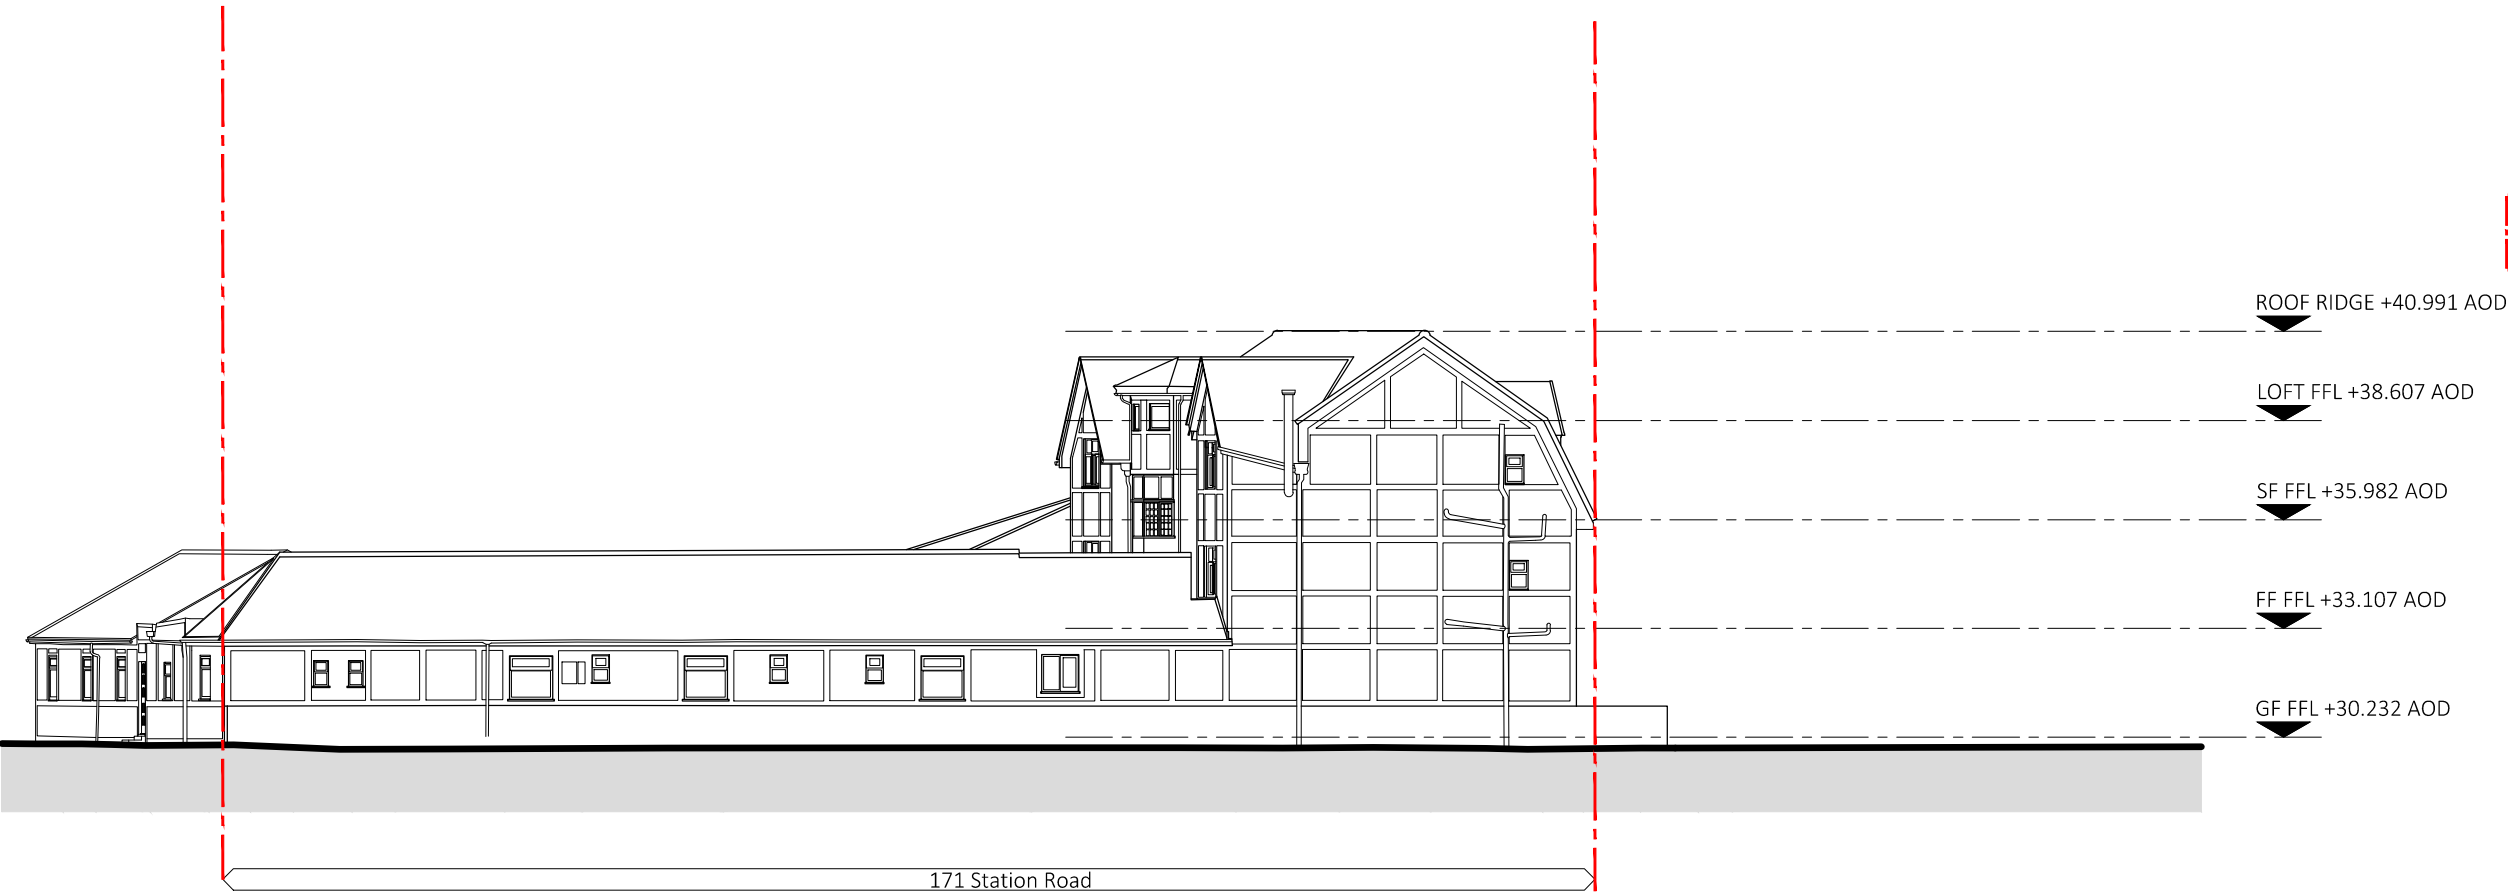

6

Existing Elevation 6 - Hotel

Scale: 1:200 @A3

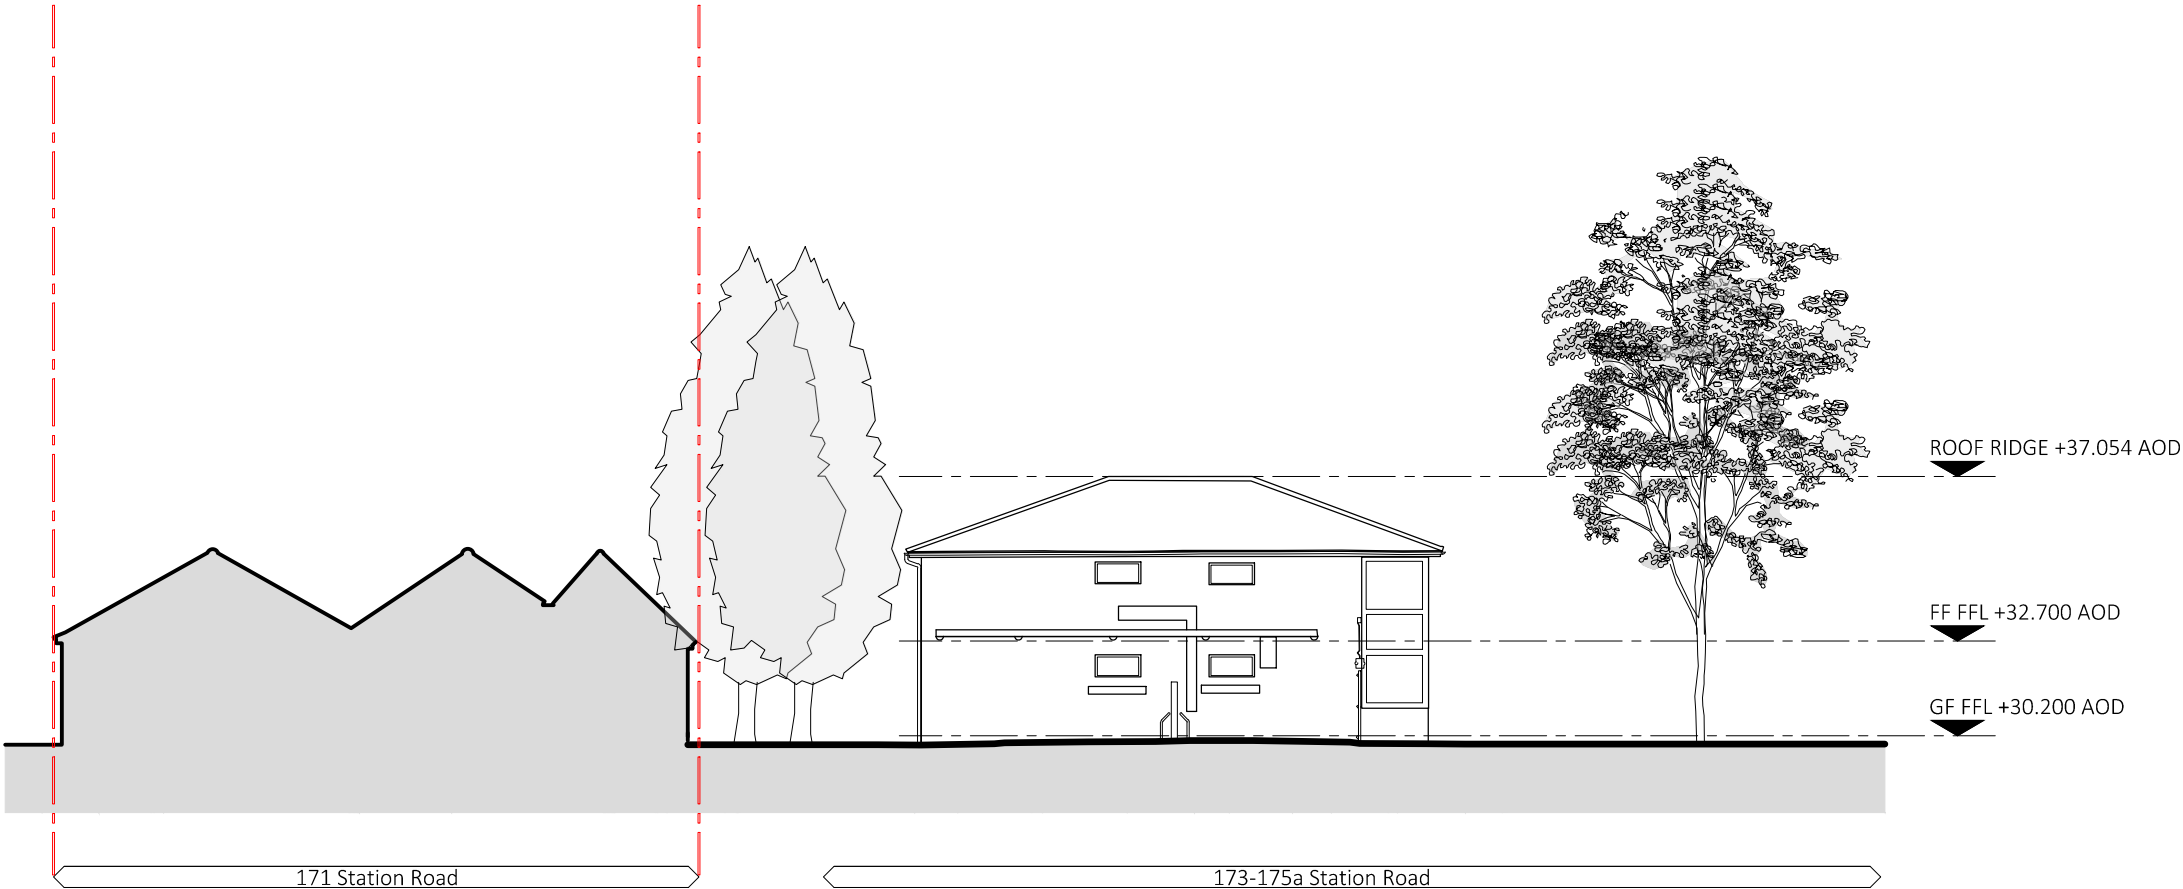

5

Existing Elevation 5 - Flats

Scale: 1:200 @A3

C	20.10.27		Address label and site boundary updated.
PO	AH		
B	20.02.28		Address label updated. Issued for PLANNING
PO	AH		
A	20.02.21		General updates. Issued for PLANNING.
PO	AH		
rev	date		description
	drawn	checked	

PLANNING



modulor studio ltd
5a Little Yard
London, SE17 3QA
t: +44 (0)20 7193 1717
e: info@modulorstudio.co.uk
www.modulorstudio.co.uk

client:	project address:
Venus 1	171-175a Station Road, UB7 7NQ
	drawing title:
	Existing Elevations 5 & 6
	scale:
	1:200 @ A3

job no.	phase	dwg no.	revision
---------	-------	---------	----------

19030 PL2073

C

©2018 do not scale from drawing, report discrepancies immediately