

REGULATORY REFORM (FIRE SAFETY) ORDER 2005 FIRE RISK ASSESSMENT


Whilst every care has been taken to ensure the adequacy and suitability of this template, City Fire Protection accepts no responsibility for any content added, edited or deleted by the user. Use of this template will not automatically guarantee the completed risk assessment will be regarded as "suitable and sufficient".

Responsible Person (Employer or other person having control of the relevant premises)	Erica king
Address of Premises	Kings Paget Hotel 171 – 175 Station road West Drayton
Postcode	UB7 7NQ
Assessor	Alfred Weston
Date of Fire Risk Assessment	15 th January 2016



(This risk assessment should be reviewed annually or at such earlier time as there is reason to suspect that it is no longer valid or there has been a significant change in the matters to which it relates.)

Subsequent Review Dates			
Reviewed by	E. King	Date	14 th March 2017
Reviewed by		Date	

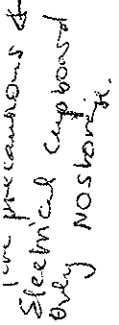


GROUND FLOOR


File Ref: FS/26/6
 Address: 171 ST
 WEST I
 MODERN

Plan No: 1 OF
 Drawn By: JG
 Date: 13-02-
 Signature:


Maximum Scale: 1:250
 Minimum Scale: 1:500
 Maximum Floor: 1
 Minimum Floor: 1

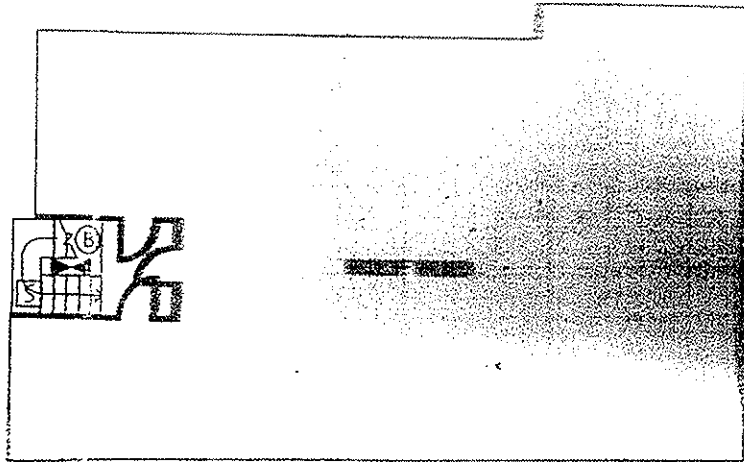

THIRD FLOOR

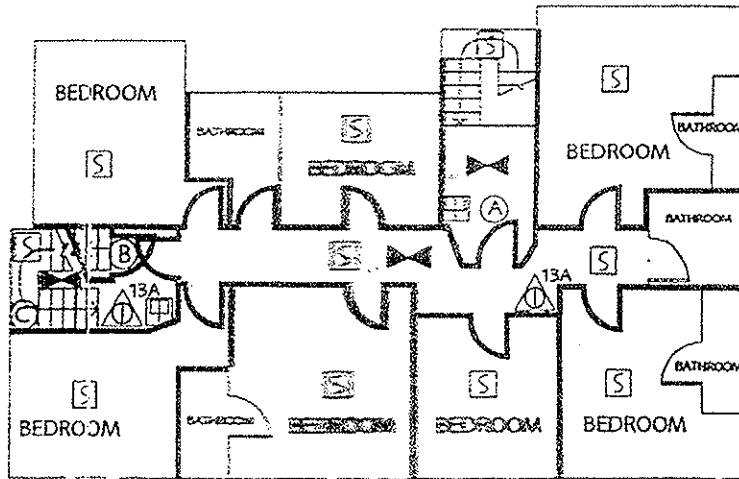

SECOND FLOOR

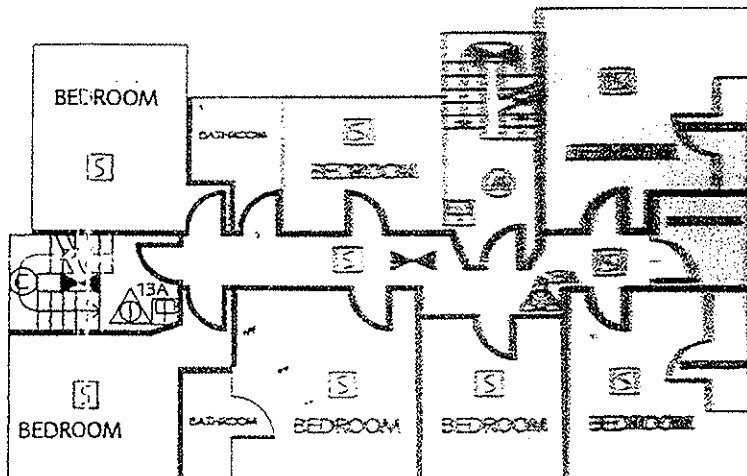

FIRST FLOOR



LONDON FIRE & EMERGENCY PLANNING AUTHORITY
making London a safer city

File Ref: FS/26/6153
Address: KINGS PAGET HOTEL
171 STATION ROAD
WEST DRAYTON
MIDDLESEX

Plan No: 1 OF 1
Drawn By: JGT
Date: 13-02-02
Update:


Approx Scale: 1:200
Amend No:
Amend Date:
Acad Dwg Name: 26-6153-3D



Denotes upward
direction of
staircase.

ROOF VOID

1ST FLOOR

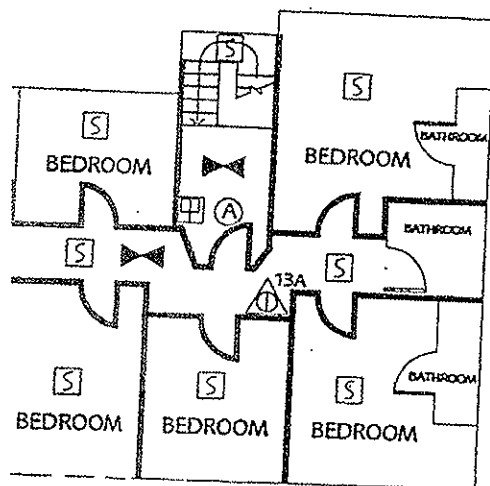

2ND FLOOR

