



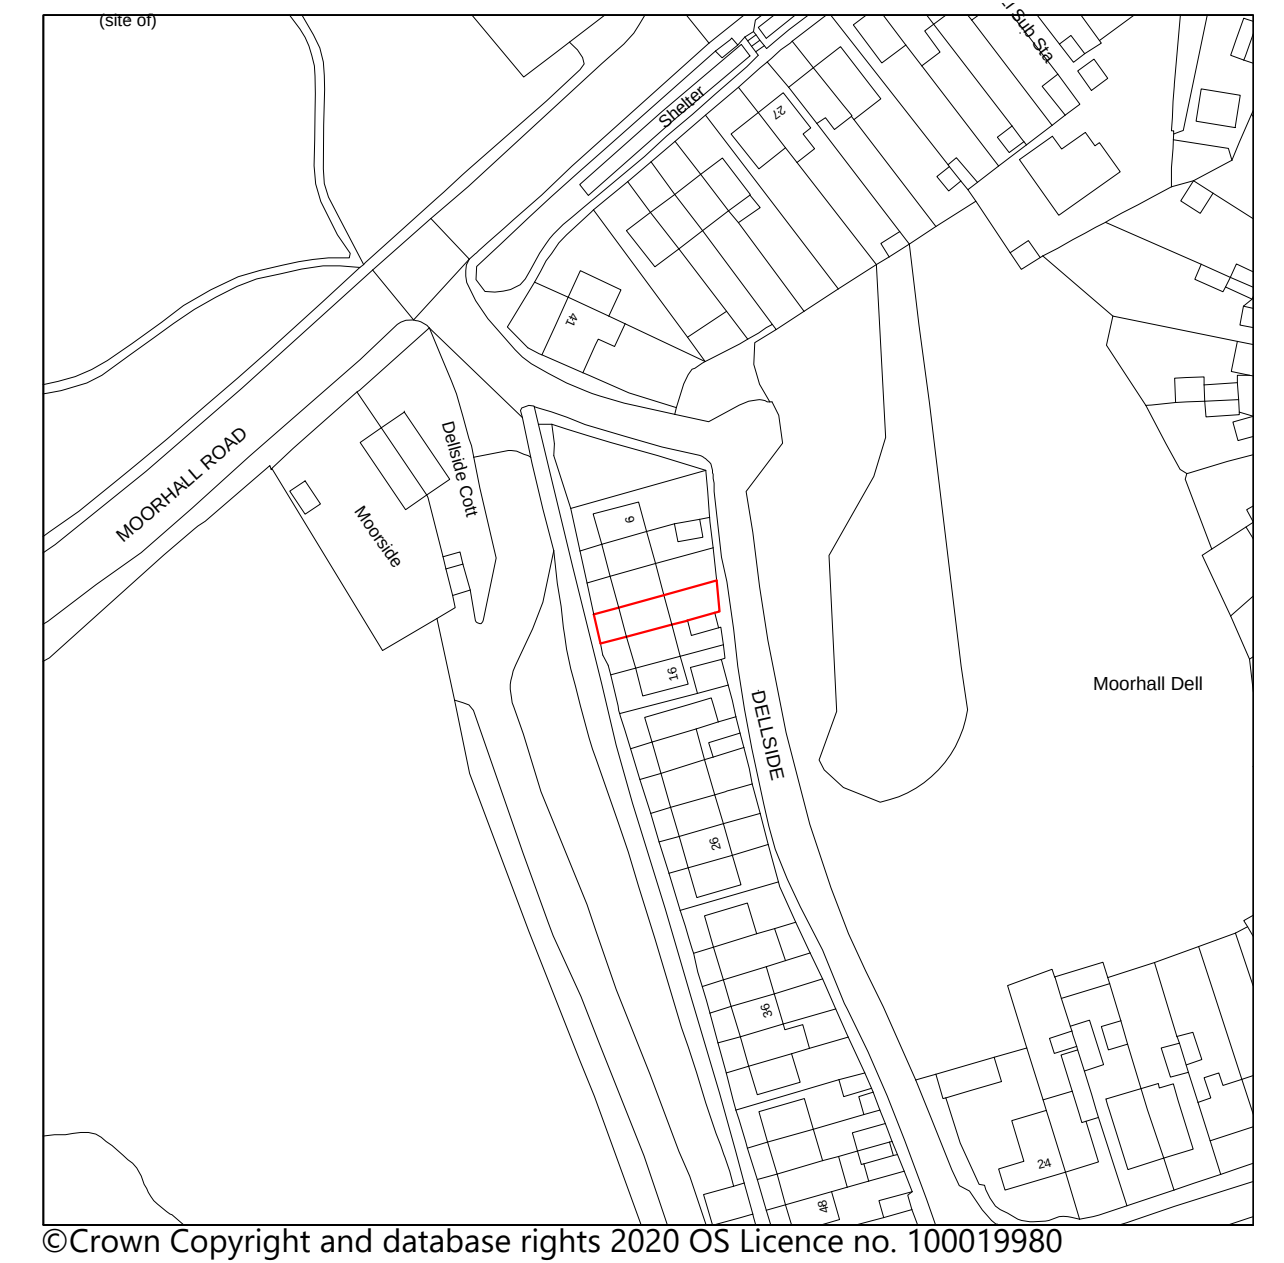

The architectural drawings include the following views and dimensions:

- PROPOSED ELEVATION - FRONT (SCALE 1:100):** A two-story building with a gabled roof, a chimney on the left, and a central entrance door. Windows are located on both floors.
- PROPOSED ELEVATION - SIDE I (SCALE 1:100):** Shows the side profile with a gabled roof, a chimney, and a small attached structure on the right. Dimensions include a total width of 2770, a height of 2400, and a base width of 3000.
- PROPOSED ELEVATION - REAR (SCALE 1:100):** Shows the rear profile with a gabled roof, a chimney, and a small attached structure on the left. Dimensions include a total width of 4294, a height of 2400, and a base width of 3000.
- PROPOSED ELEVATION - SIDE II (SCALE 1:100):** Shows the side profile from the opposite side, featuring a gabled roof and a chimney.
- PROPOSED SECTION A-A' (SCALE 1:100):** A cross-section showing the internal structure, including the roof, walls, floor, and staircase. The section is marked with red lines and dimensions.

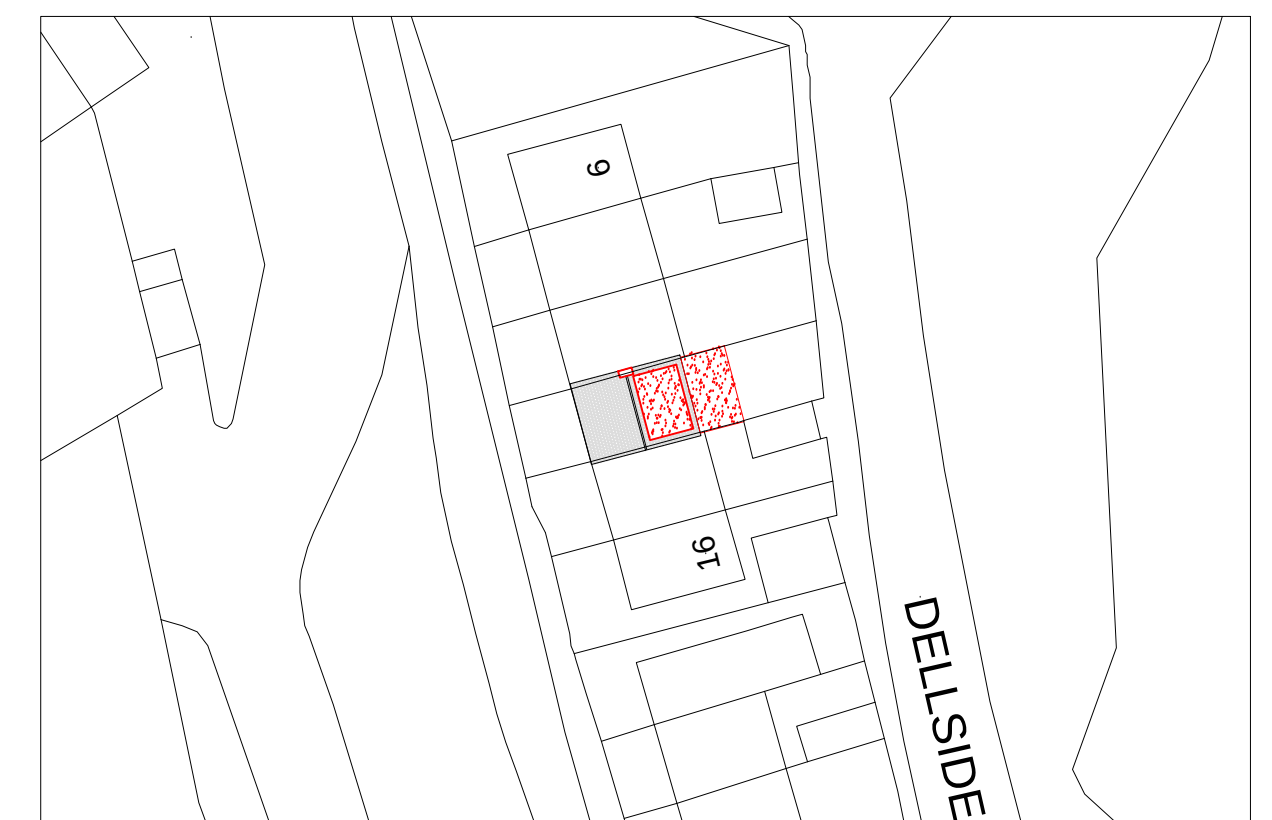

All measurements to be checked on site and not scaled from this drawing.
Any discrepancies to be reported to The White House Design LTD.
Party wall (etc) act 1997 to be agreed with adjoining neighbours prior to commencing.
All works to the satisfaction of local authority inspector.
No deviation from these drawing what so ever, unless agreed in writing with The White House Design LTD.

12 DELLSIDE
HAREFIELD
UXBRIDGE
UB9 6AX

DATE: 30 - 09 - 2020	DRAWN BY: DM
SCALE: 1:100, 1:500, 1:1250 @ A1	CHECKED BY:
DRAWING TITLE: PLANNING	DRAWING NUMBER: DM/12/2020/A