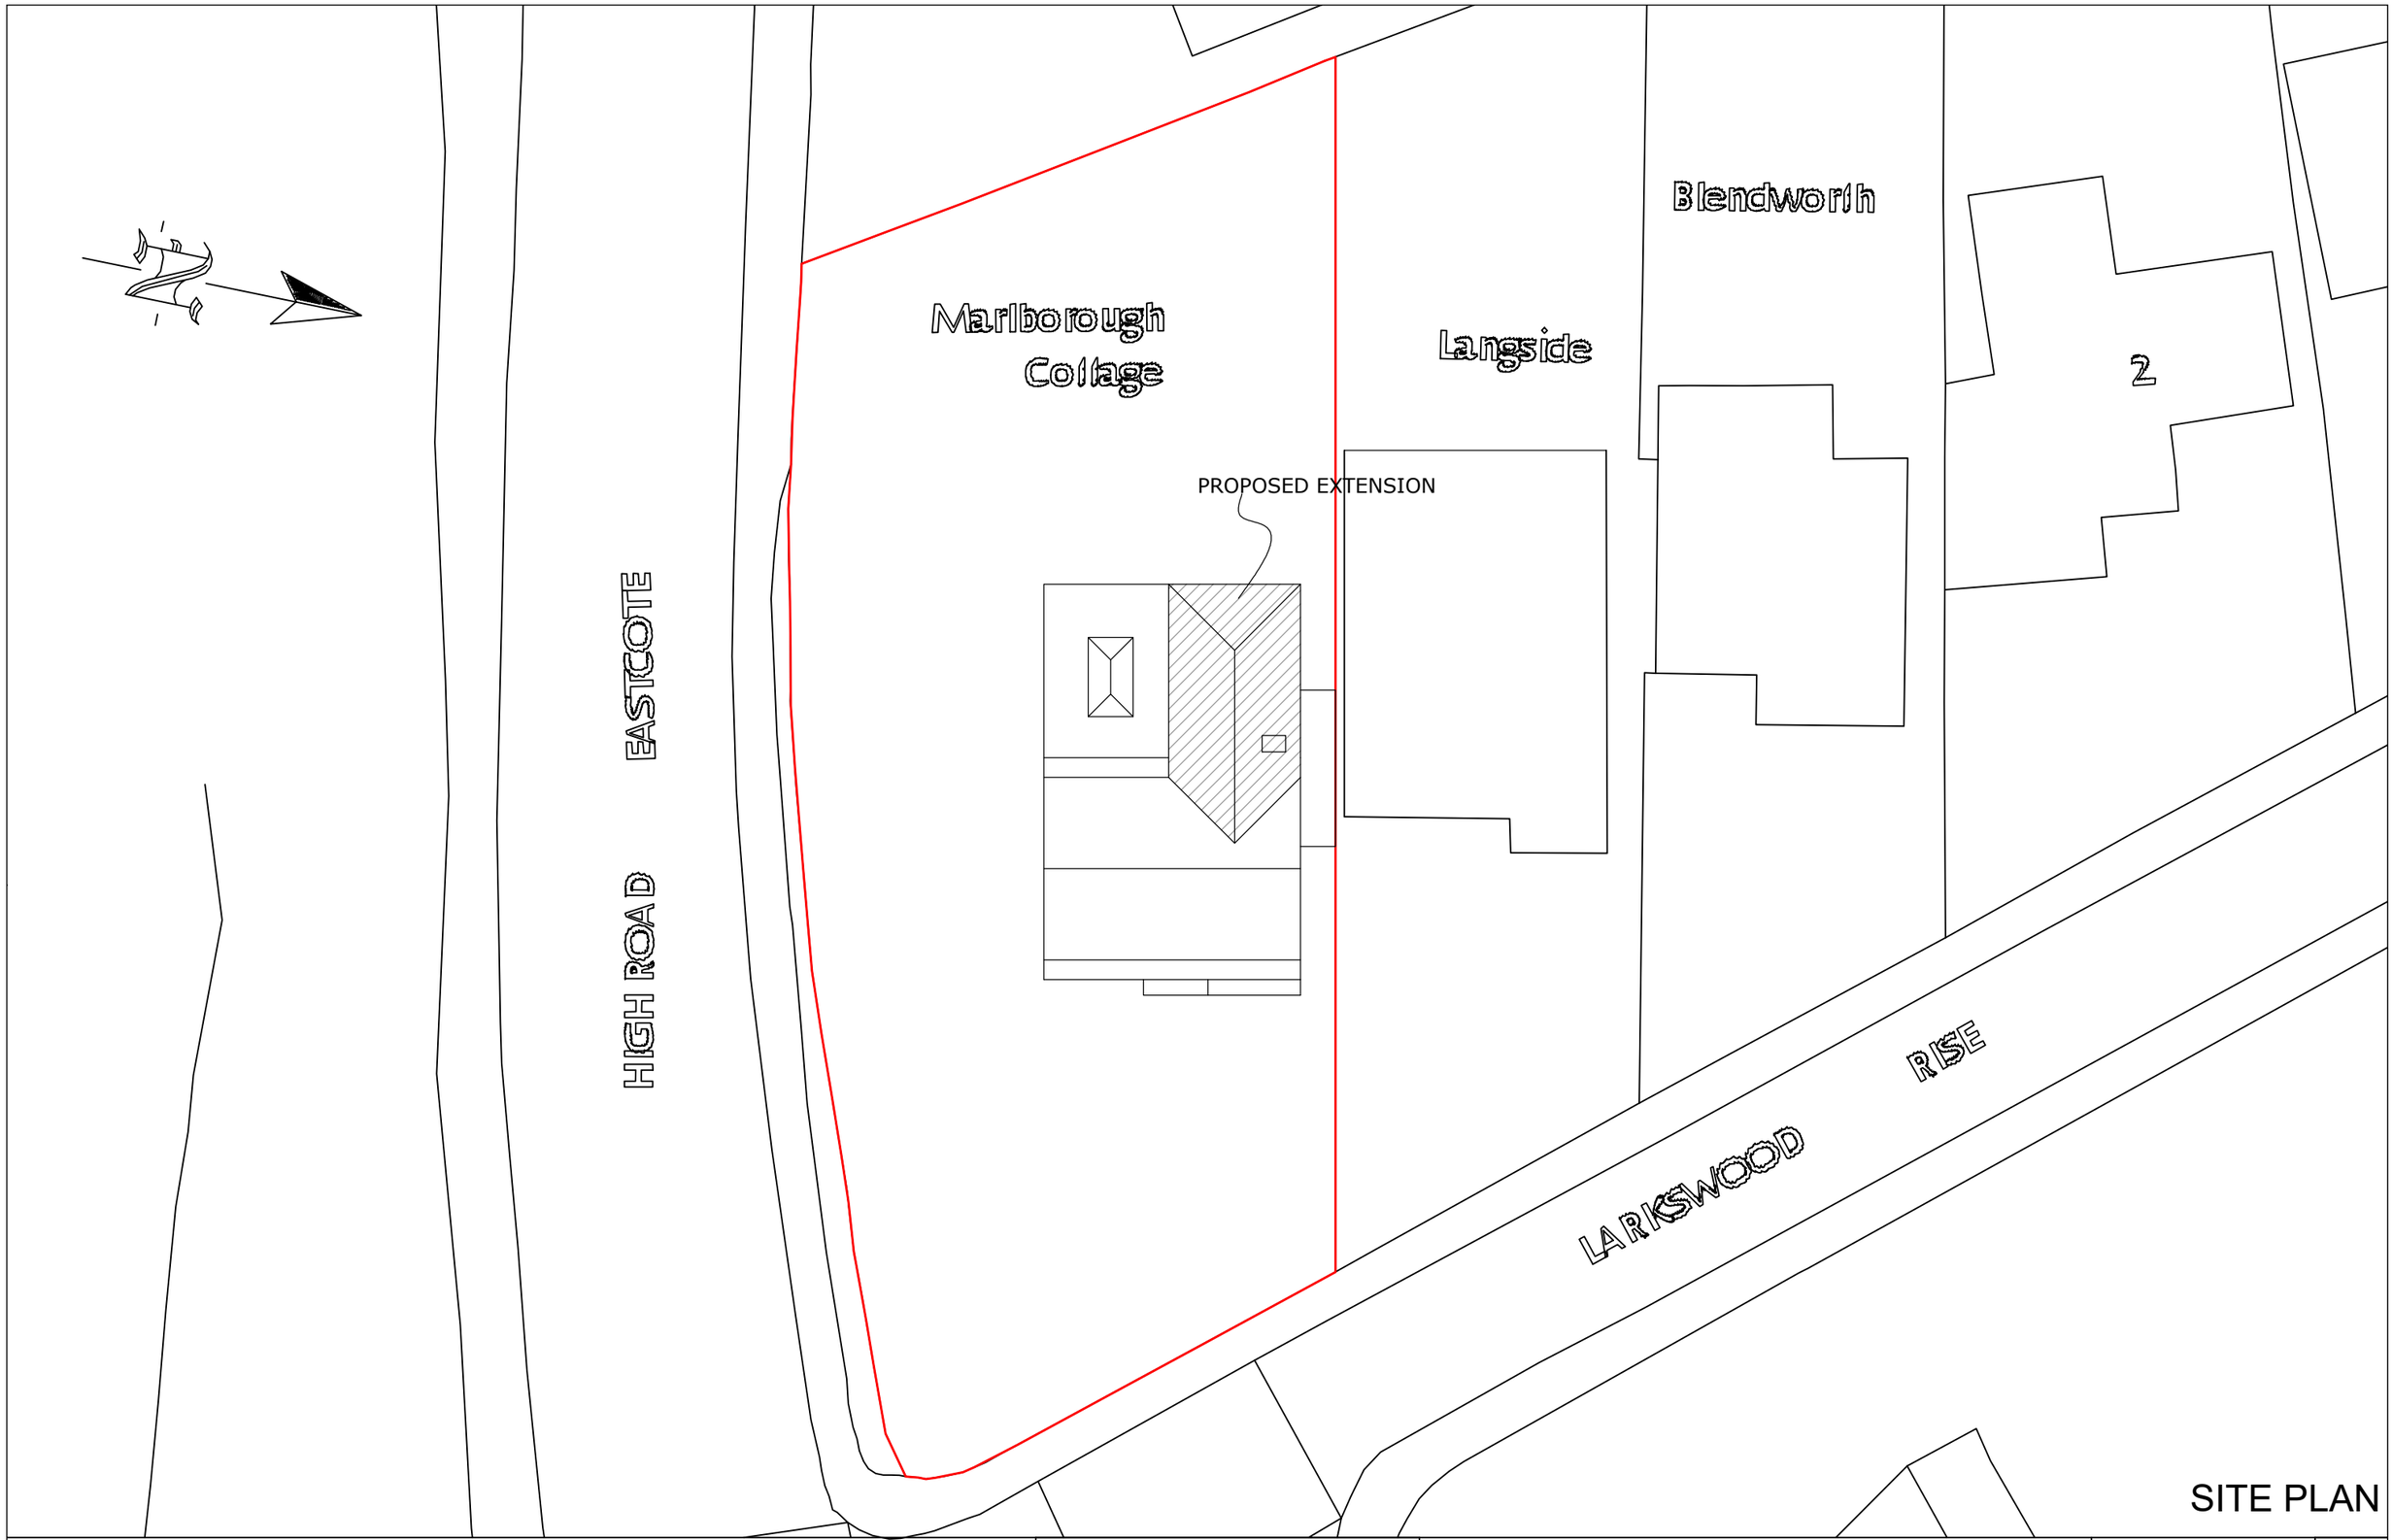

MARLBOROUGH COTTAGE, LARKSWOOD RISE,
PINNER HA5 2HH

Scale Bar
0 1 2 3 4 5 6 7 8 9 10 Metres
1:200 @ A3

THE GILLETT MACLEOD PARTNERSHIP
Chartered Architects & Town Planning Consultants
1 High Road Old Eastcote Pinner Middlesex HA5 2EW tel. 0208 868 1333

Drg. No. 22/3524/20
Scale 1:200@A3
Date 31/10/23
Drawn by AK

REVISION

© drawer