


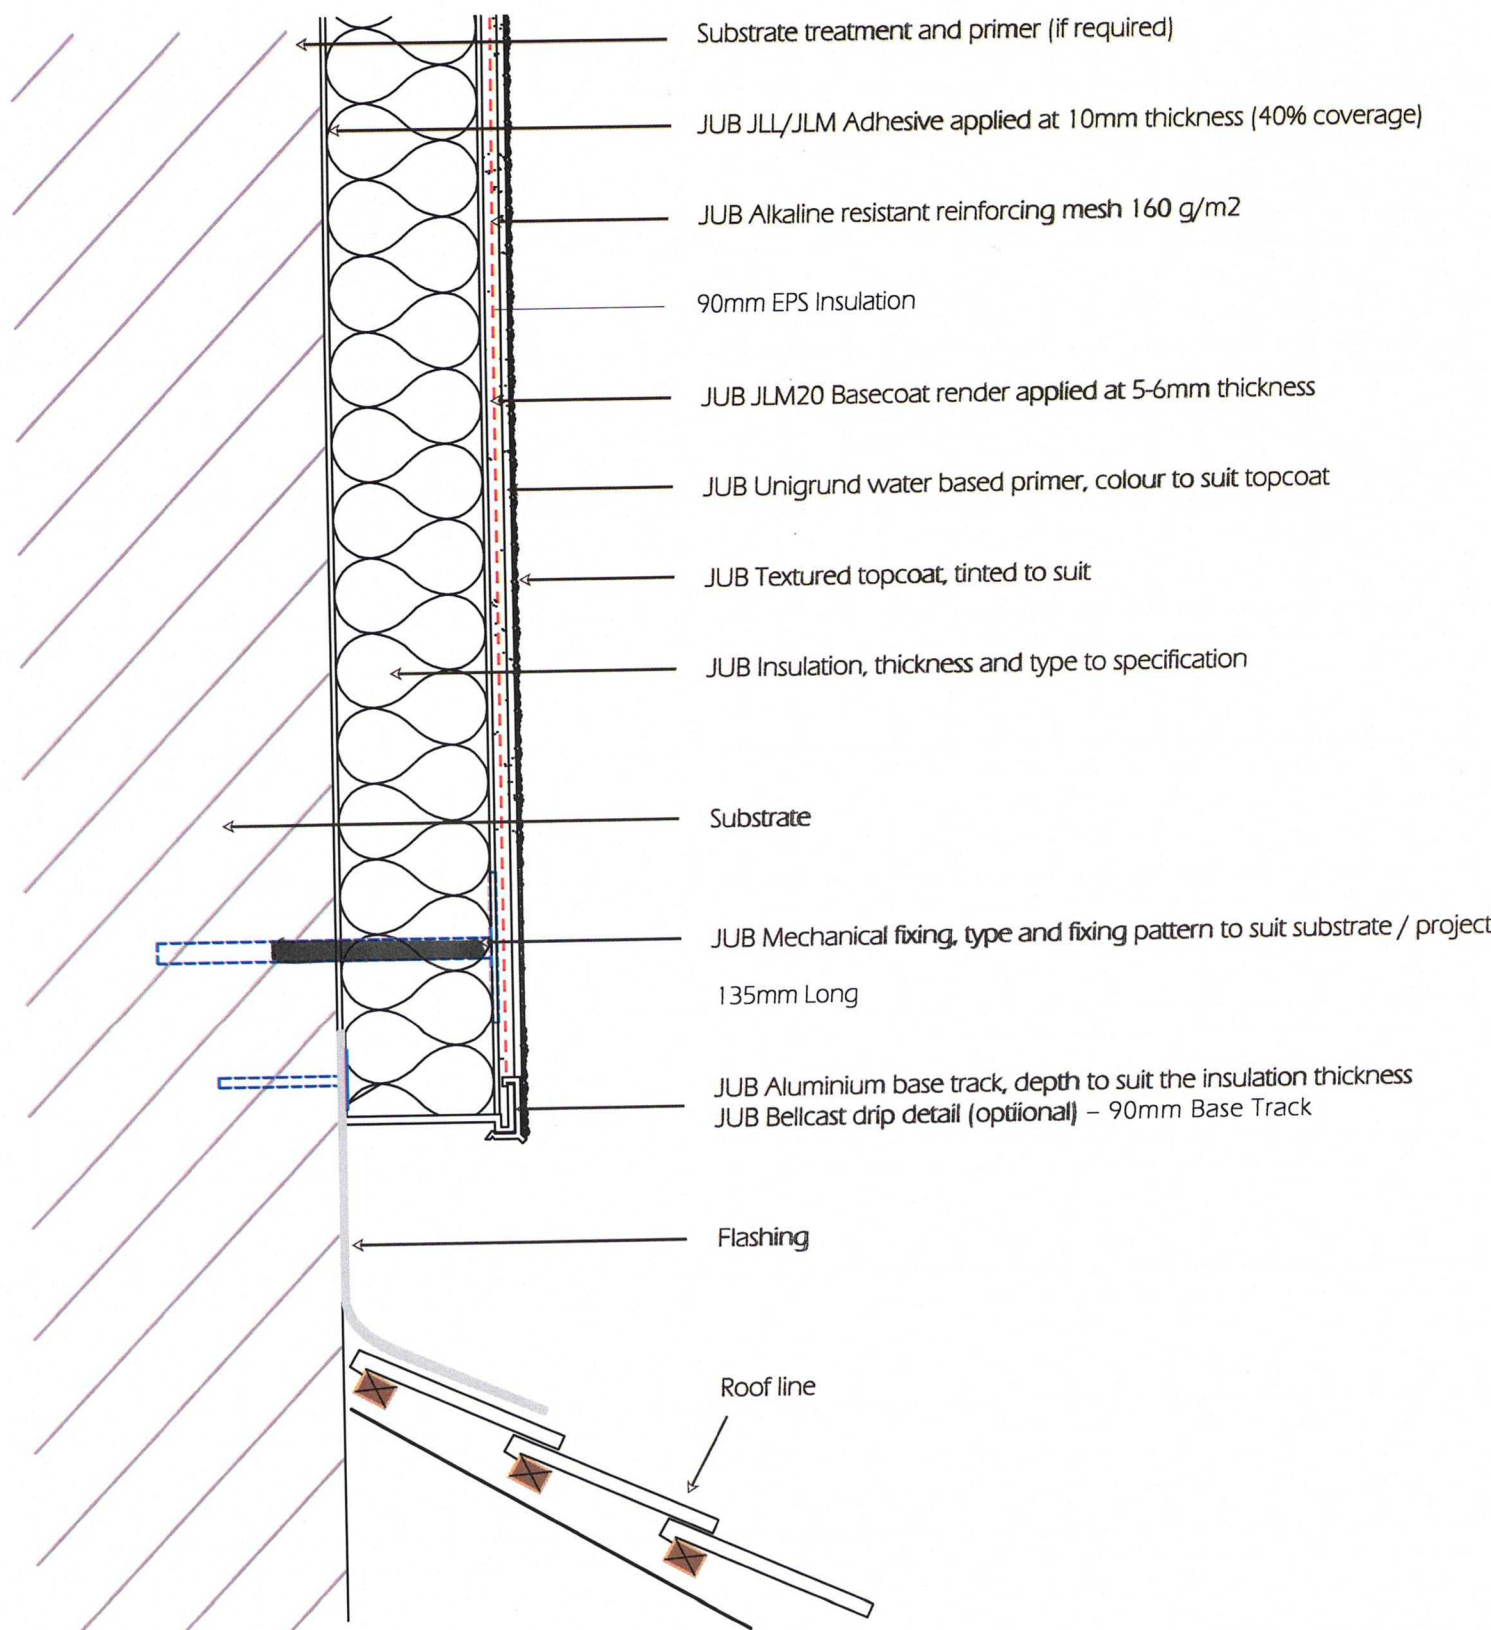

Drawing Ref	Pitched Roof Abutment	Project Ref
Drawing Number	EWI 01	
Date	June 2014	
Revision		
Scale	1:5	Project Number



JUB Systems UK Limited
Unit 2 Mill Lane Industrial Estate
Glenfield, Leicester, LE3 8DX

Telephone: 0845 - 688 9866
Email: info@jub.org.uk
Web: www.jubrenders.co.uk