


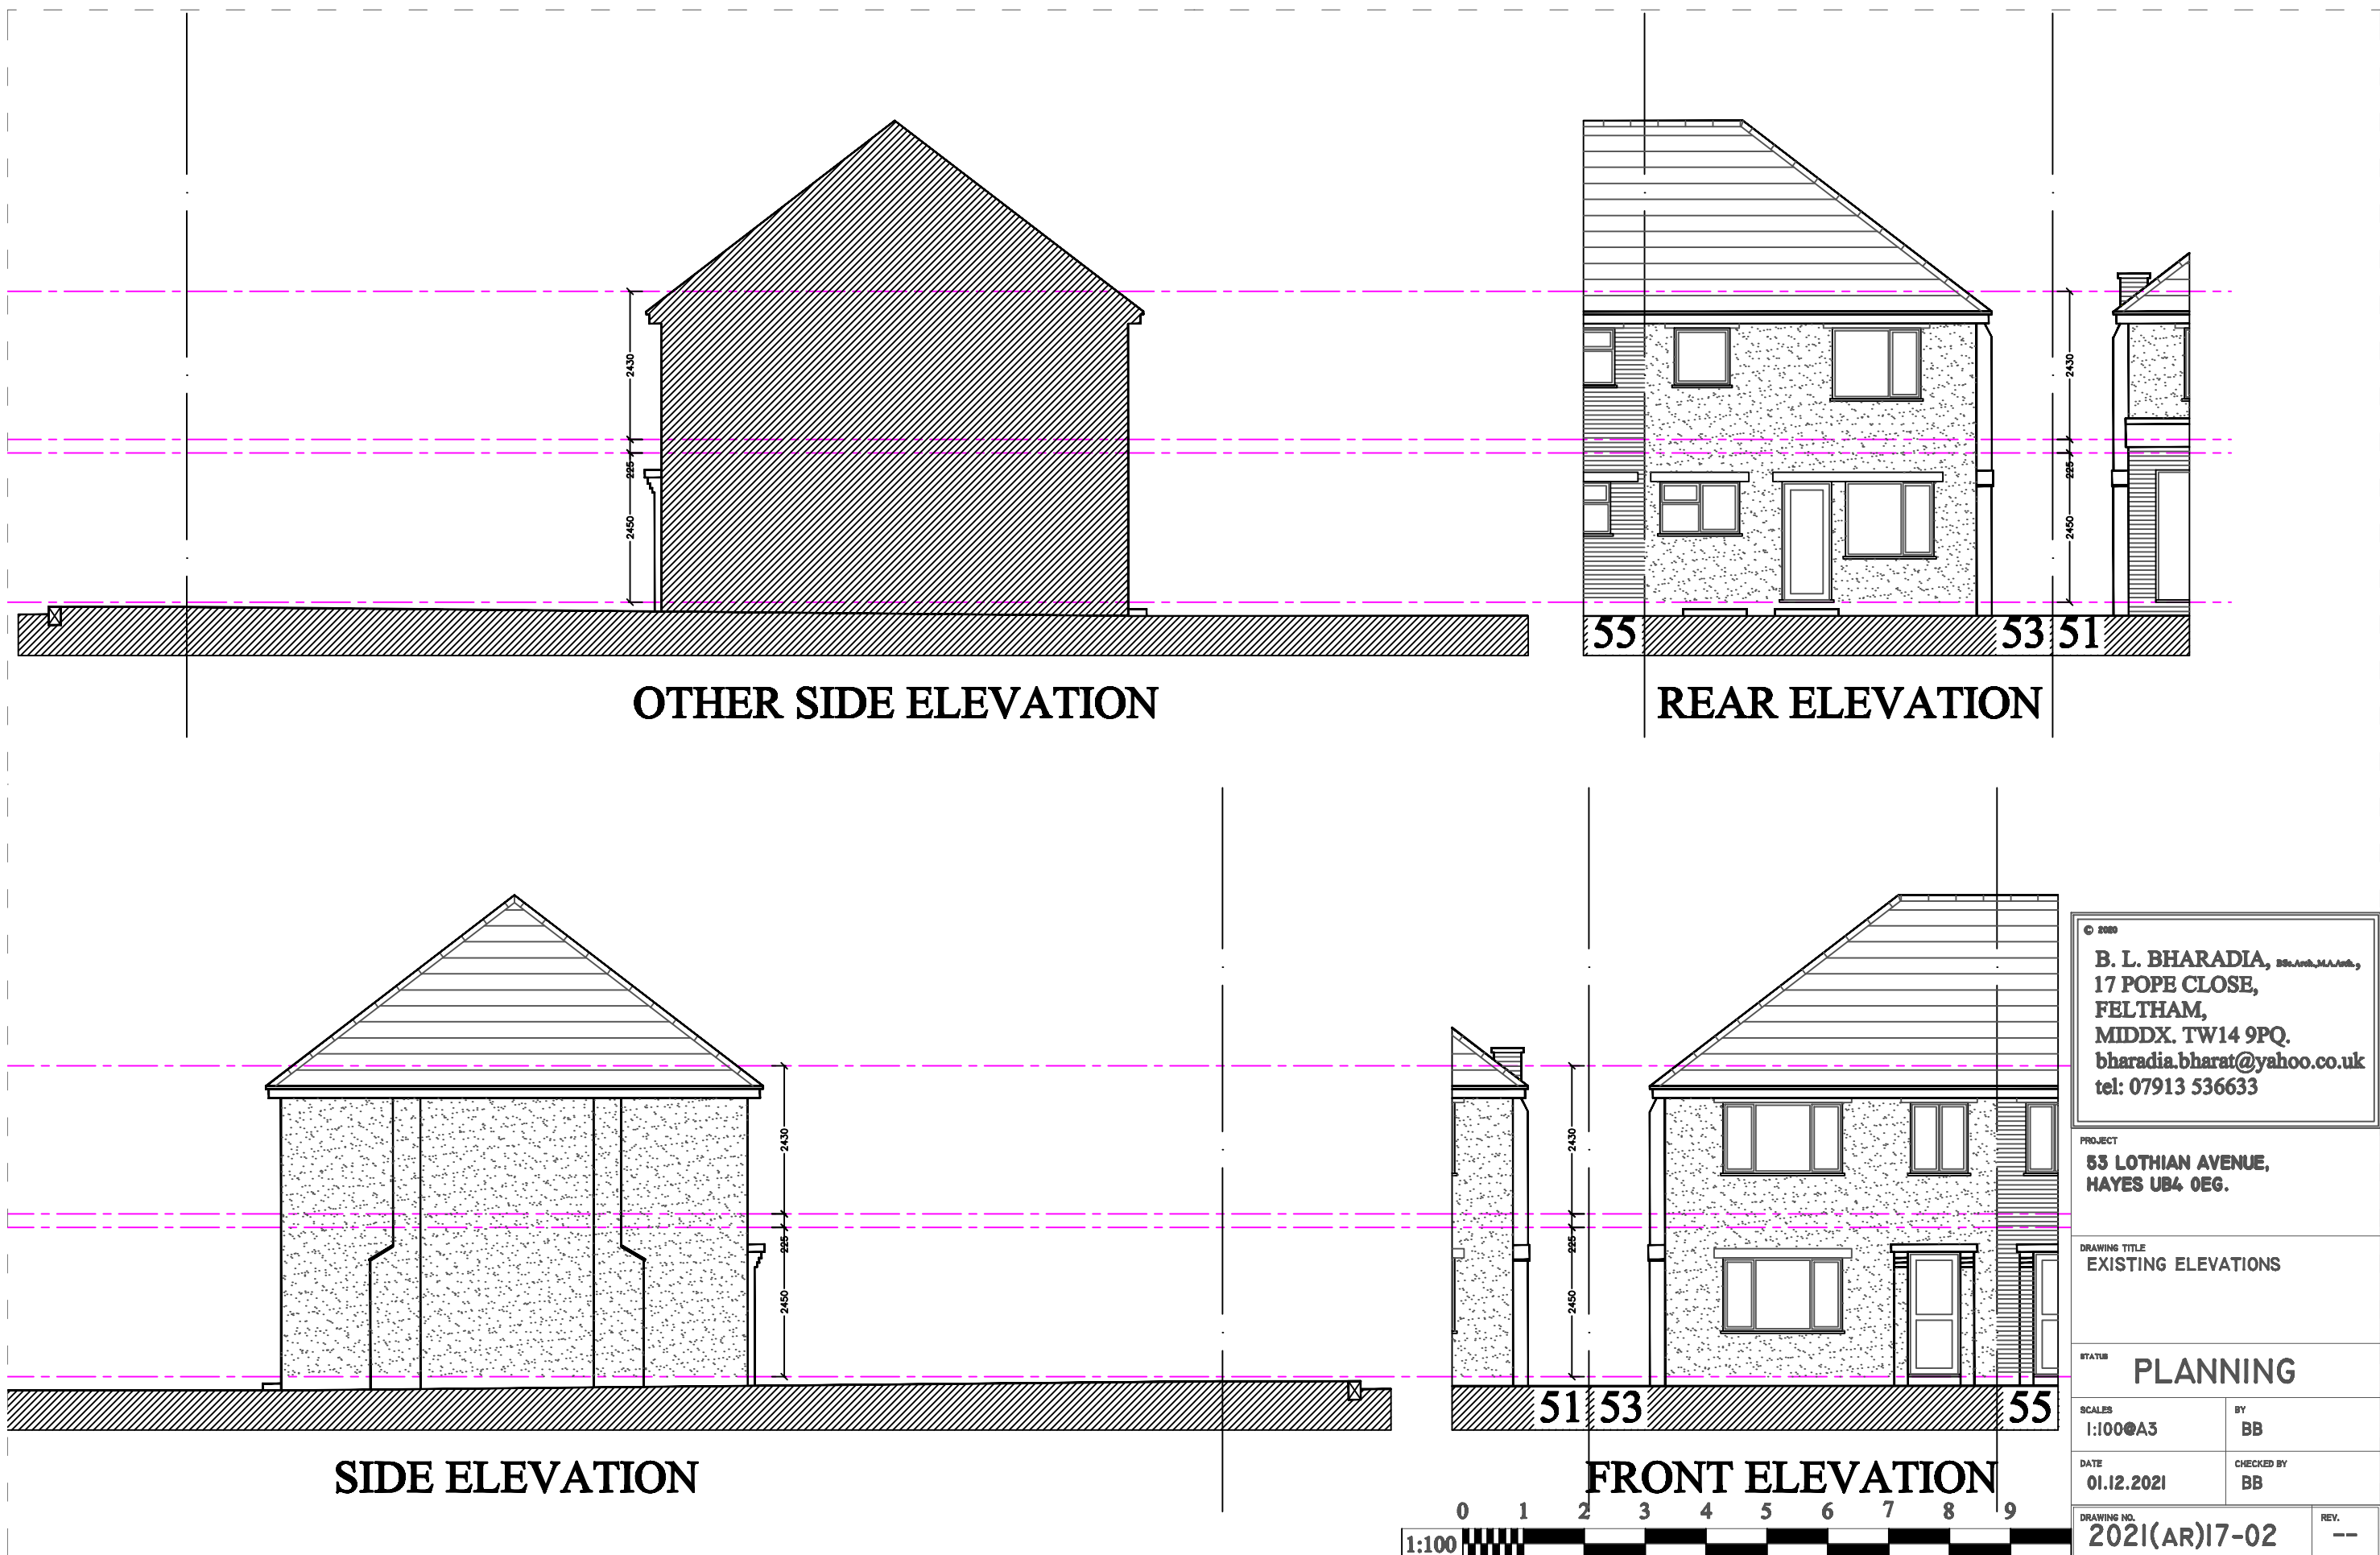

© 2020 B. L. BHARADIA, BSLAmb, MAAmb, 17 POPE CLOSE, FELTHAM, MIDDX. TW14 9PQ. bharadia.bharat@yahoo.co.uk tel: 07913 536633		
PROJECT 53 LOTHIAN AVENUE, HAYES UB4 0EG.		
DRAWING TITLE EXISTING ELEVATIONS		
STATUS PLANNING		
SCALES 1:100@A3	BY BB	
DATE 01.12.2021	CHECKED BY BB	
DRAWING NO. 2021(AR)17-02	REV. ---	