
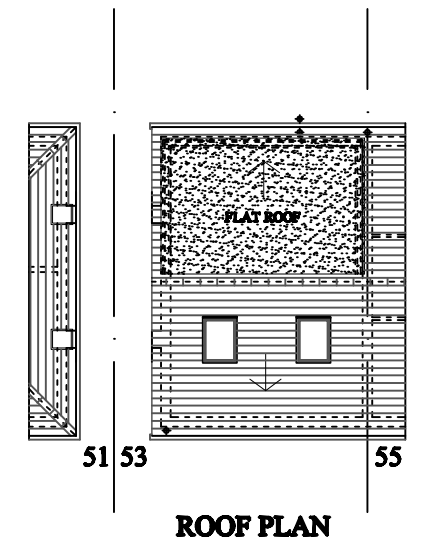
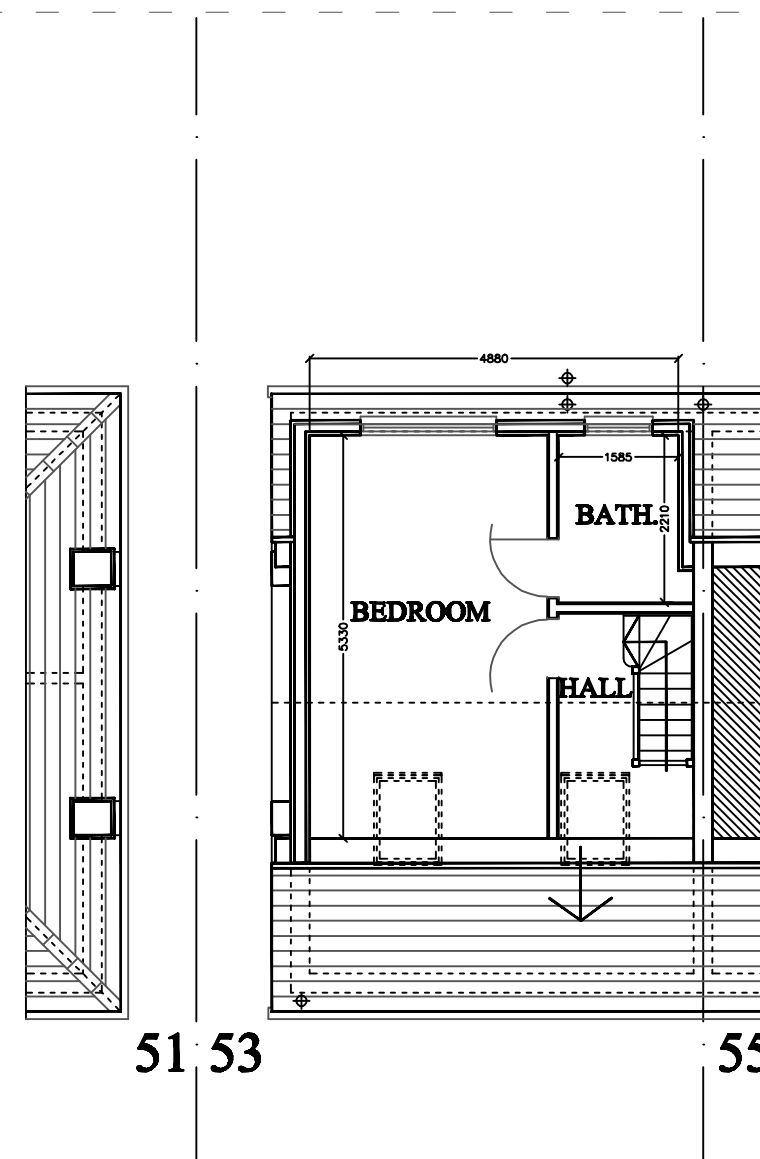
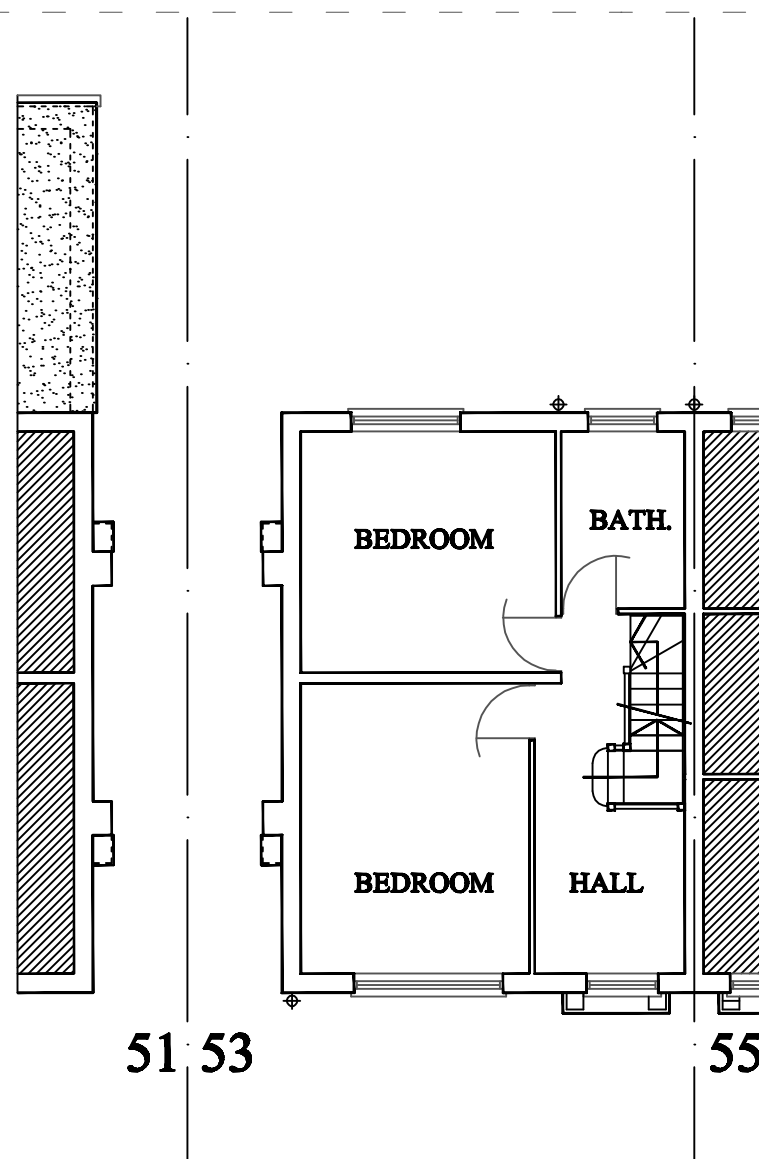


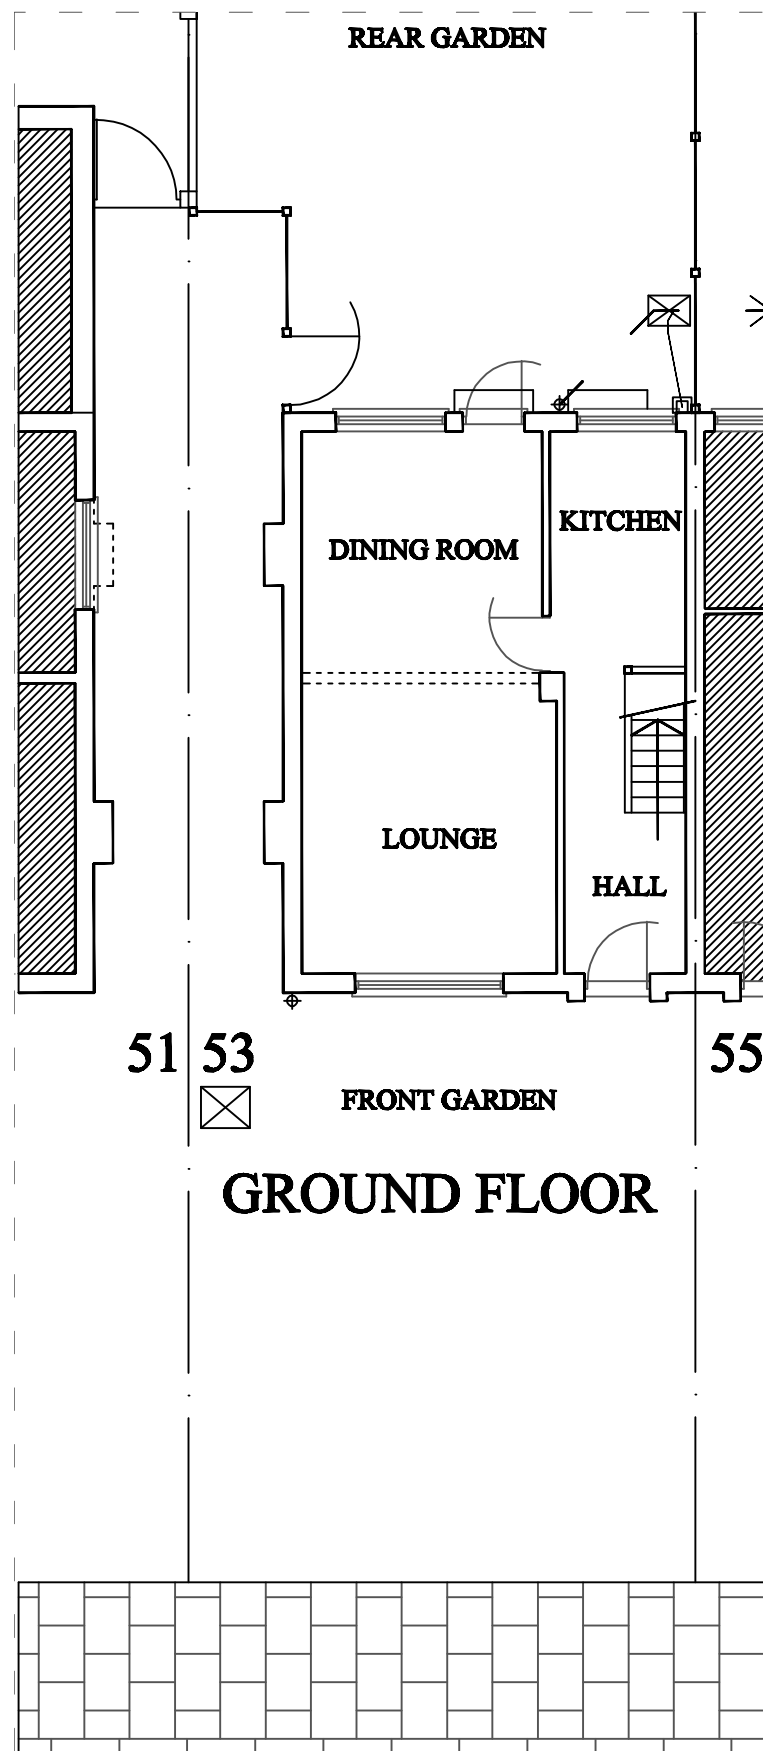

© 2020
B. L. BHARADIA, BSc(Arch), M.A.Arch.,
 17 POPE CLOSE,
 FELTHAM,
 MIDDLESEX. TW14 9PQ.
 bharadia.bharat@yahoo.co.uk
 tel: 07913 536633

PROJECT
 53 LOTHIAN AVENUE,
 HAYES UB4 0EG.

DRAWING TITLE
 PROPOSED PLANS

STATUS
PLANNING

SCALES
 1:100, 200 @ A3

DATE
 01.12.2021

DRAWING NO.
 2021(AR)17-03

REV.
 --

