




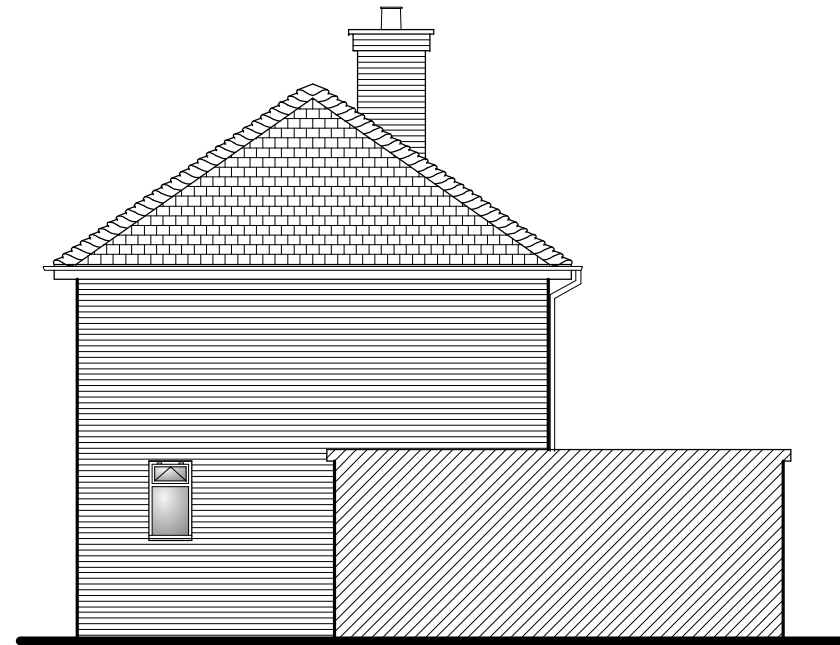


Existing Side Elevation

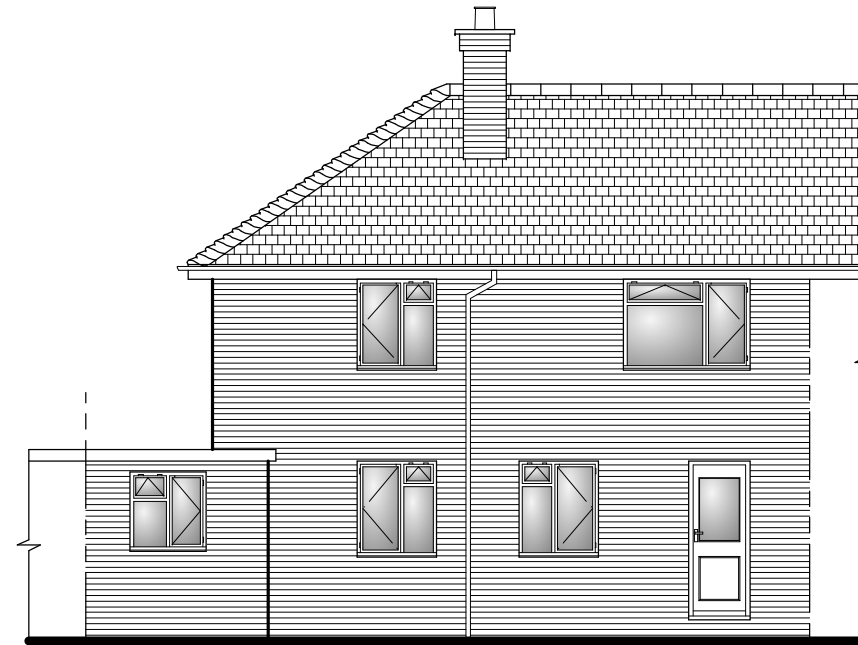


Existing Side Elevation

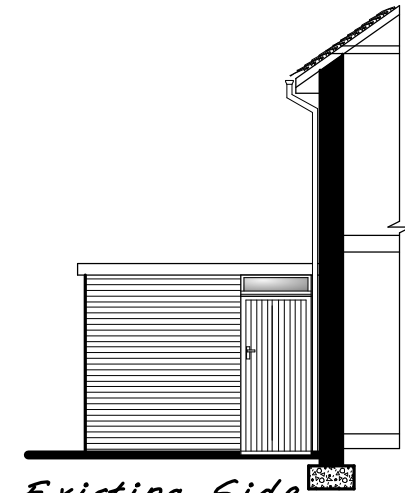


Existing Side Elevation

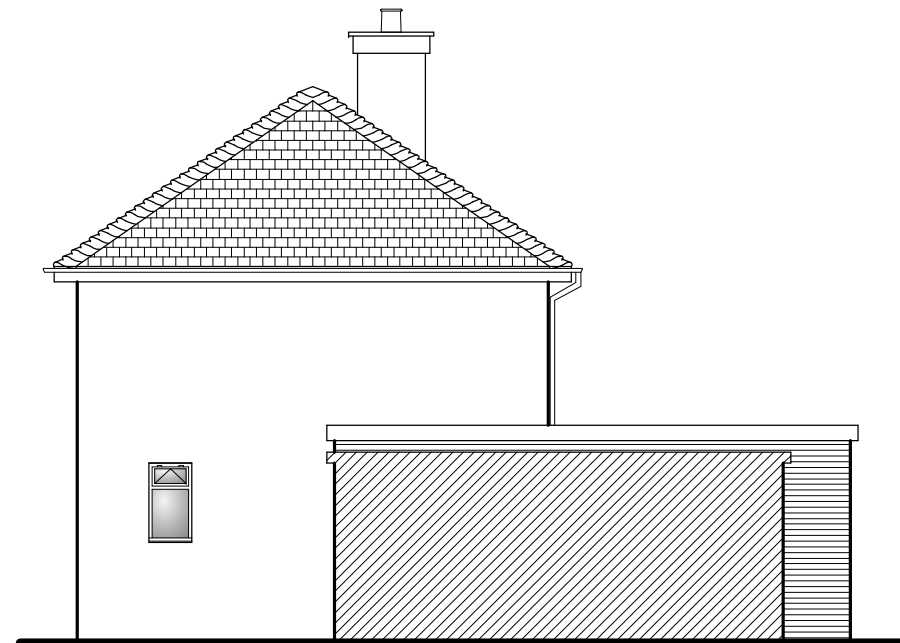

Proposed Side Elevation

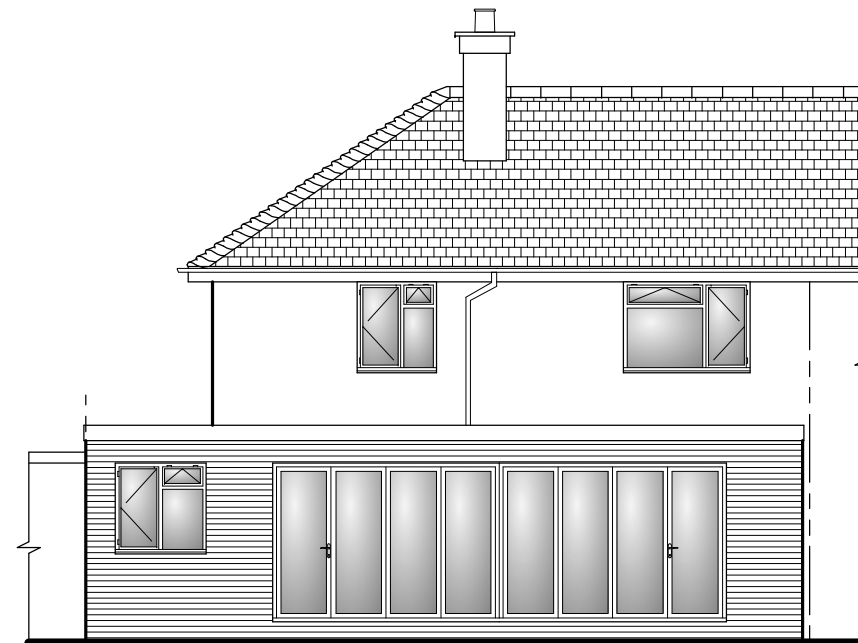

Proposed Side Elevation

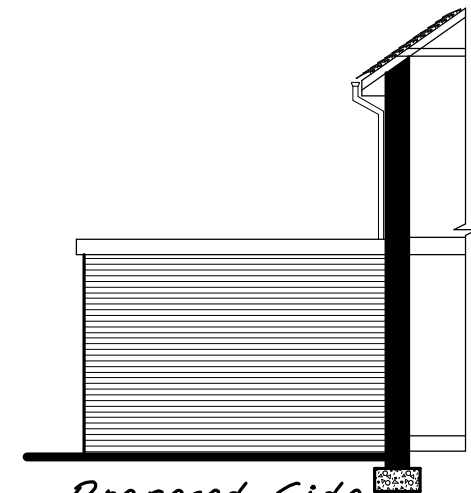

Proposed Side Elevation



THIS DRAWING SHOULD BE READ IN
CONJUNCTION WITH THE SPECIFICATION.
IT REMAINS THE COPYRIGHT OF THE DESIGNER AND MUST NOT
BE USED, ALTERED OR COPIED WITHOUT PERMISSION

Proposed Single Storey
Rear Extension.

SITE: 584 Field End Road,
Ruislip.
HA4 0QZ



PROPERTY SERVICES
Architectural Designers
& Surveyors
Newbury (01635) 864956

DRAWN: DAF	SCALE: 1 : 100 @ A3	DATE: November '20
DRAWING NO: 20/371/03		REV: A