




Studio1, The Hub
3 Drove Road
Newhaven
East Sussex
BN9 0AD

free phone number 0808 1699964
e: support@staac.co.uk

NOTES:
This drawing is to be read in conjunction with all relevant Architects and Engineers drawings
Only figured dimensions are to be used for construction
All dimensions are to be verified on site prior to work commencing

No.	Description	Date
Client: Jay Patel		
Address: 26 St Lawrence Drive, Eastcote, Pinner, HA5 2RU		
Project: New Roof Dormer		
Drawing title: Block Plan		
Project No		21084
Date		09-07-21
Drawn by		IA
Drawing No		BP01
Scale1:500@A3		

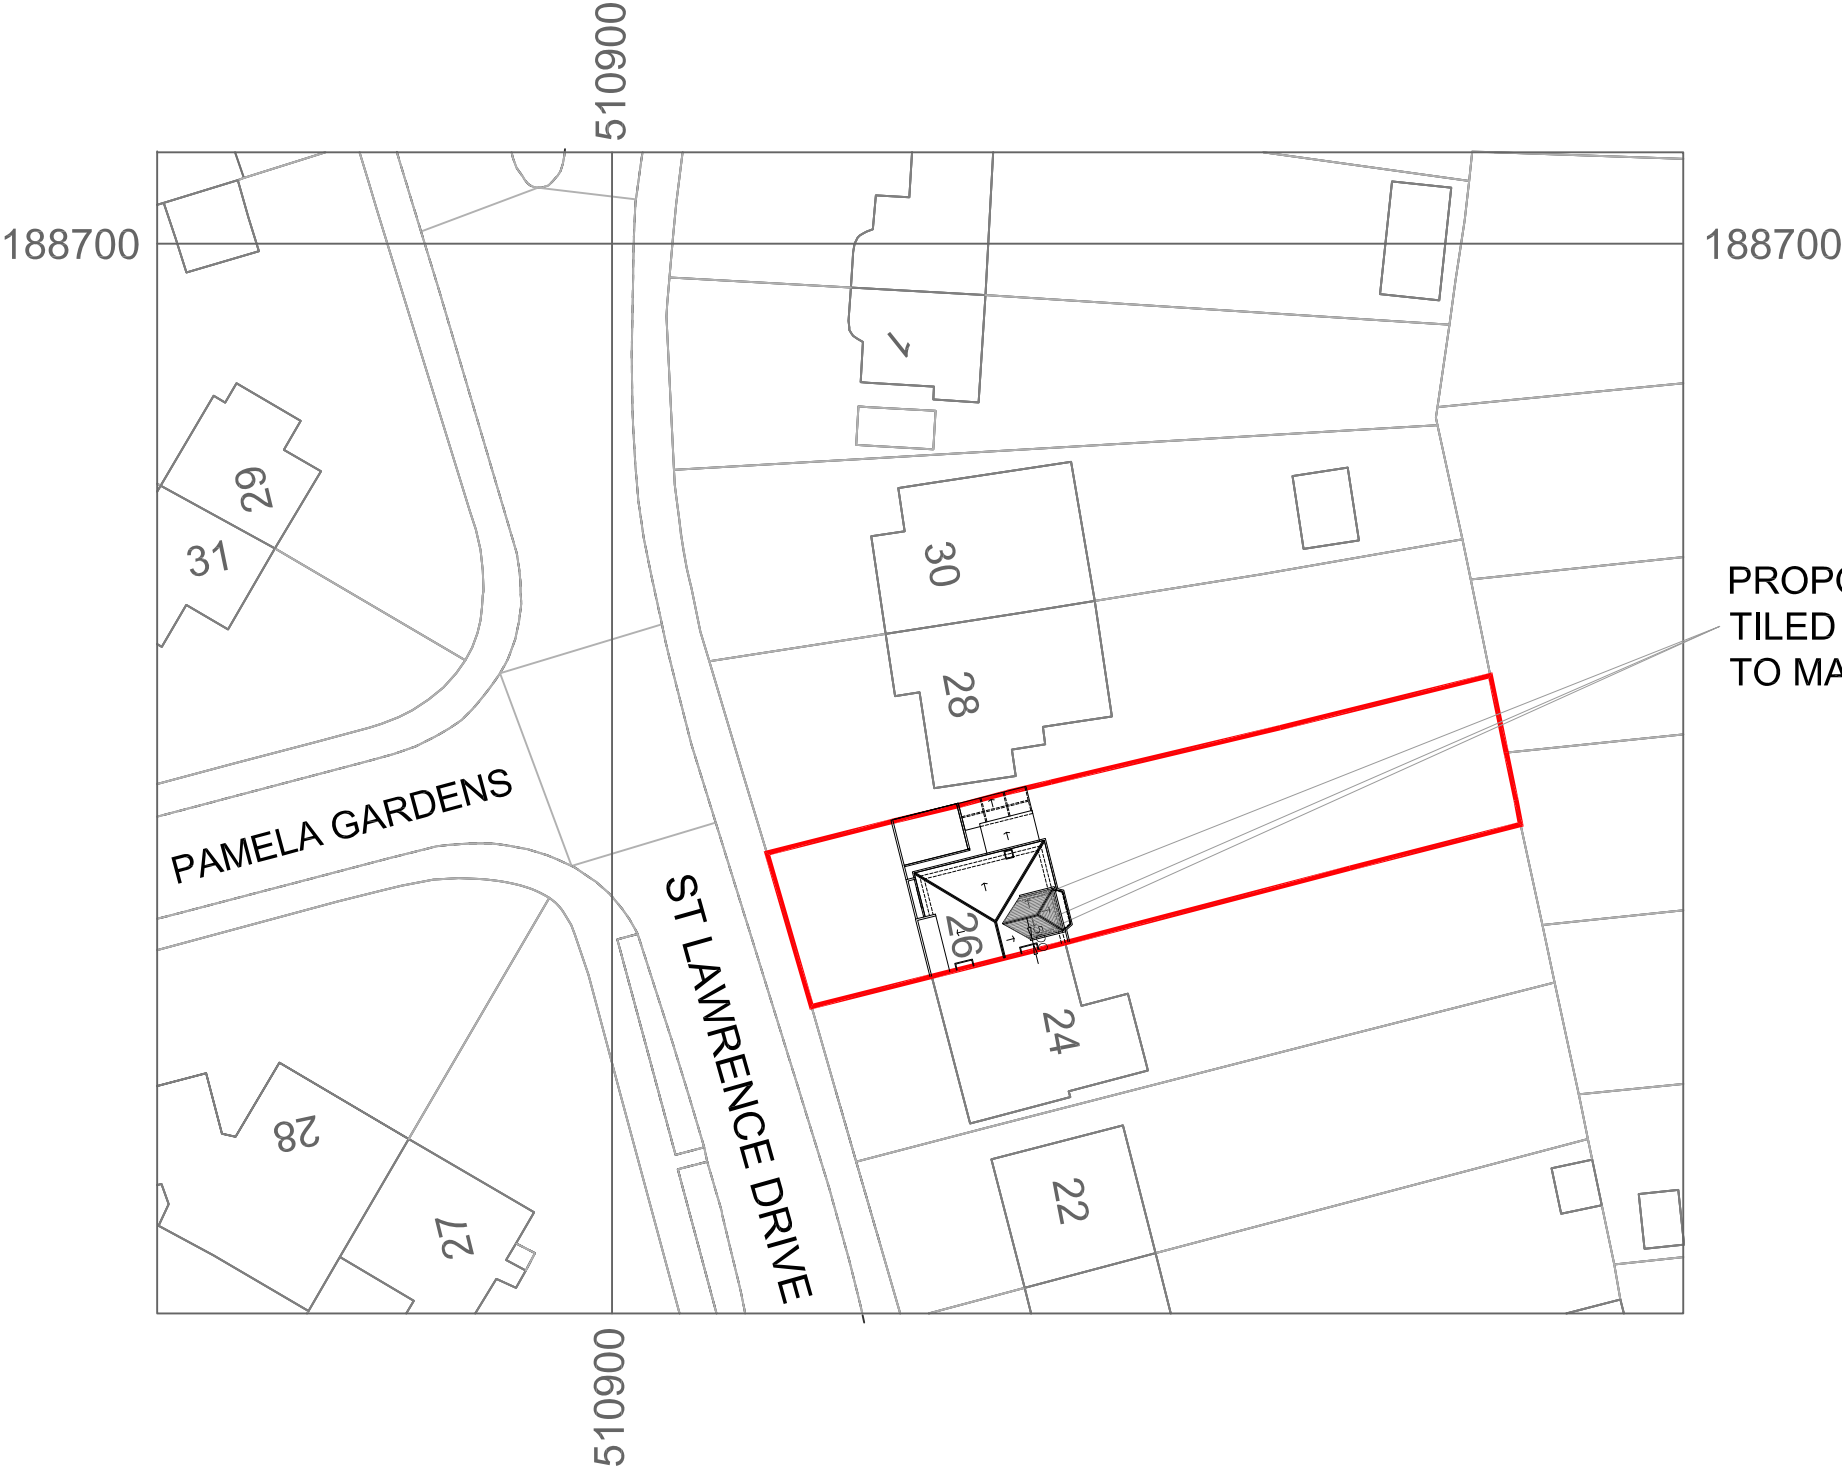

PROPOSED DORMER
TILED PITCHED ROOF
TO MATCH EXISTING

