




No.	Description	Date
Client: Jay Patel		

Address: 26 St Lawrence Drive,
Eastcote, Pinner,
HA5 2RU

Project: New Roof Dormer

Drawing title:	Proposed Elevations
Project No	21084
Date	09-07-21
Drawn by	IA
Drawing No	P04
Scale 1:100@A3	

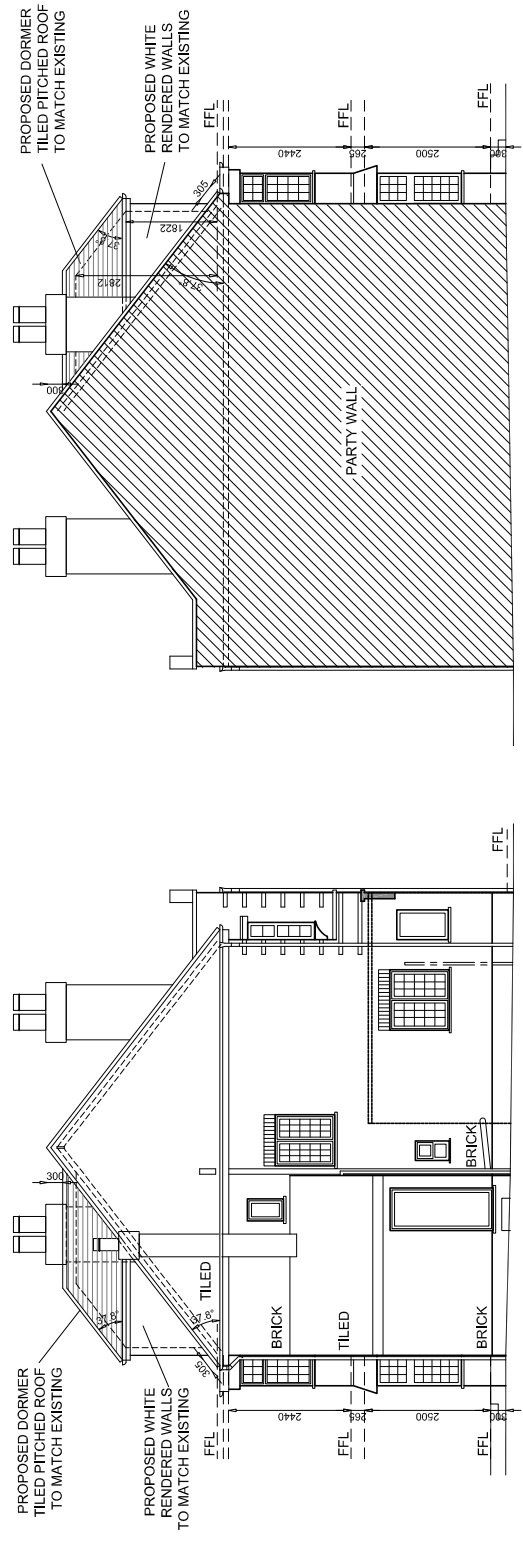

L/H ELEVATION

R/H ELEVATION

