



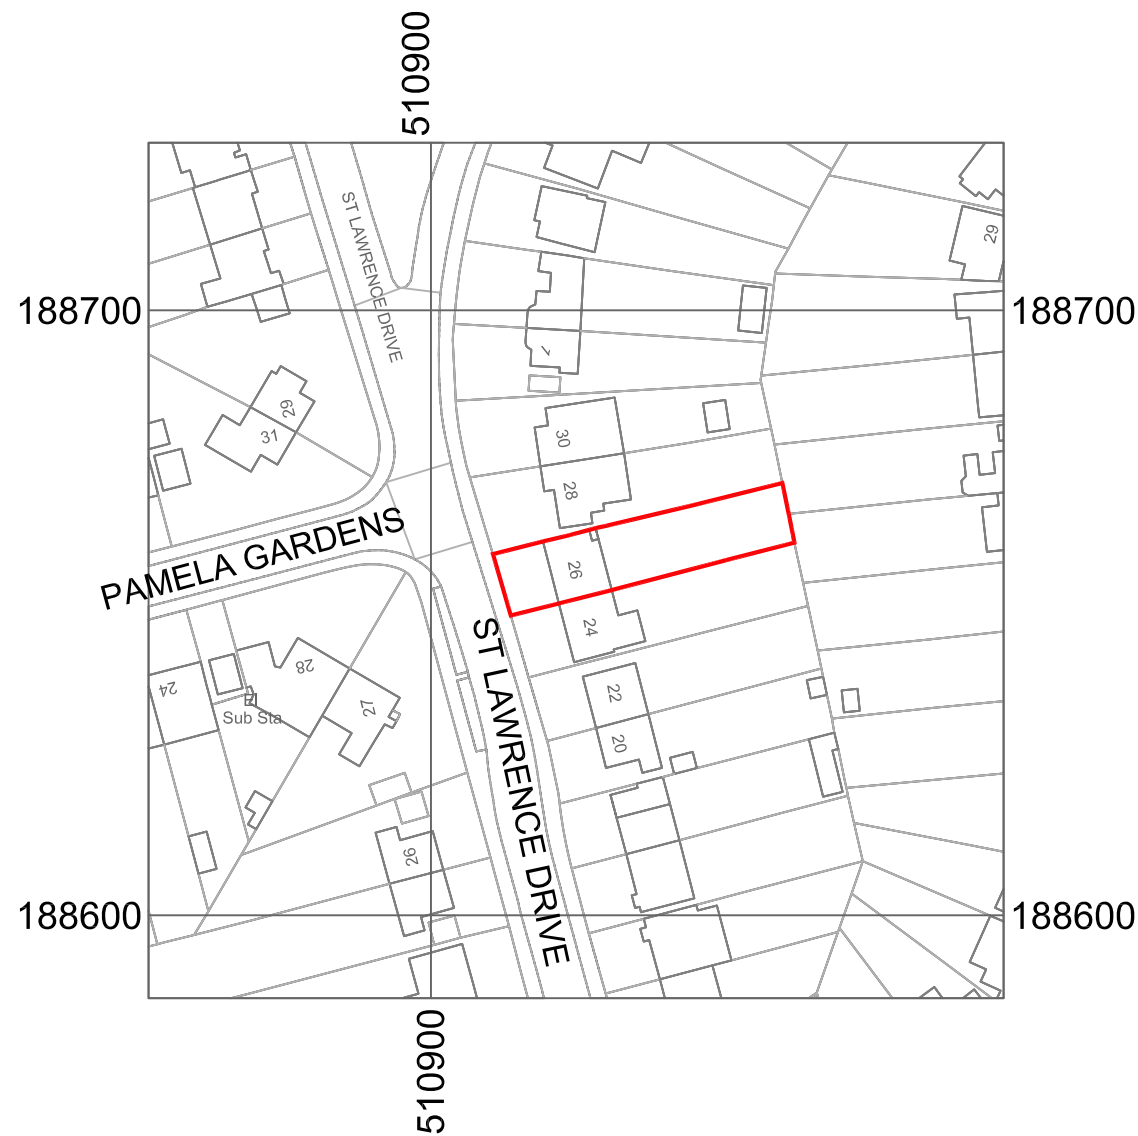

© Crown Copyright and database rights 2019 OS 100047474.

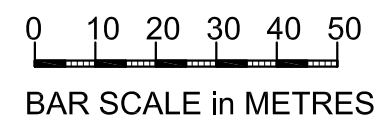

Studio1, The Hub
3 Drove Road
Newhaven
East Sussex
BN9 0AD

free phone number 0808 1699964
e: support@staac.co.uk

NOTES:

This drawing is to be read in conjunction with
all relevant Architects and Engineers drawings
Only figured dimensions are to be used for
construction
All dimensions are to be verified on site prior to
work commencing

No.	Description	Date

Client: Jay Patel

Address: 26 St Lawrence Drive,
Eastcote, Pinner,
HA5 2RU

Project: New Roof Dormer

Drawing title: Site Location Plan

Project No 21084

Date 09-07-21

Drawn by IA

Drawing No SLP01

Scale1:1250@A3