
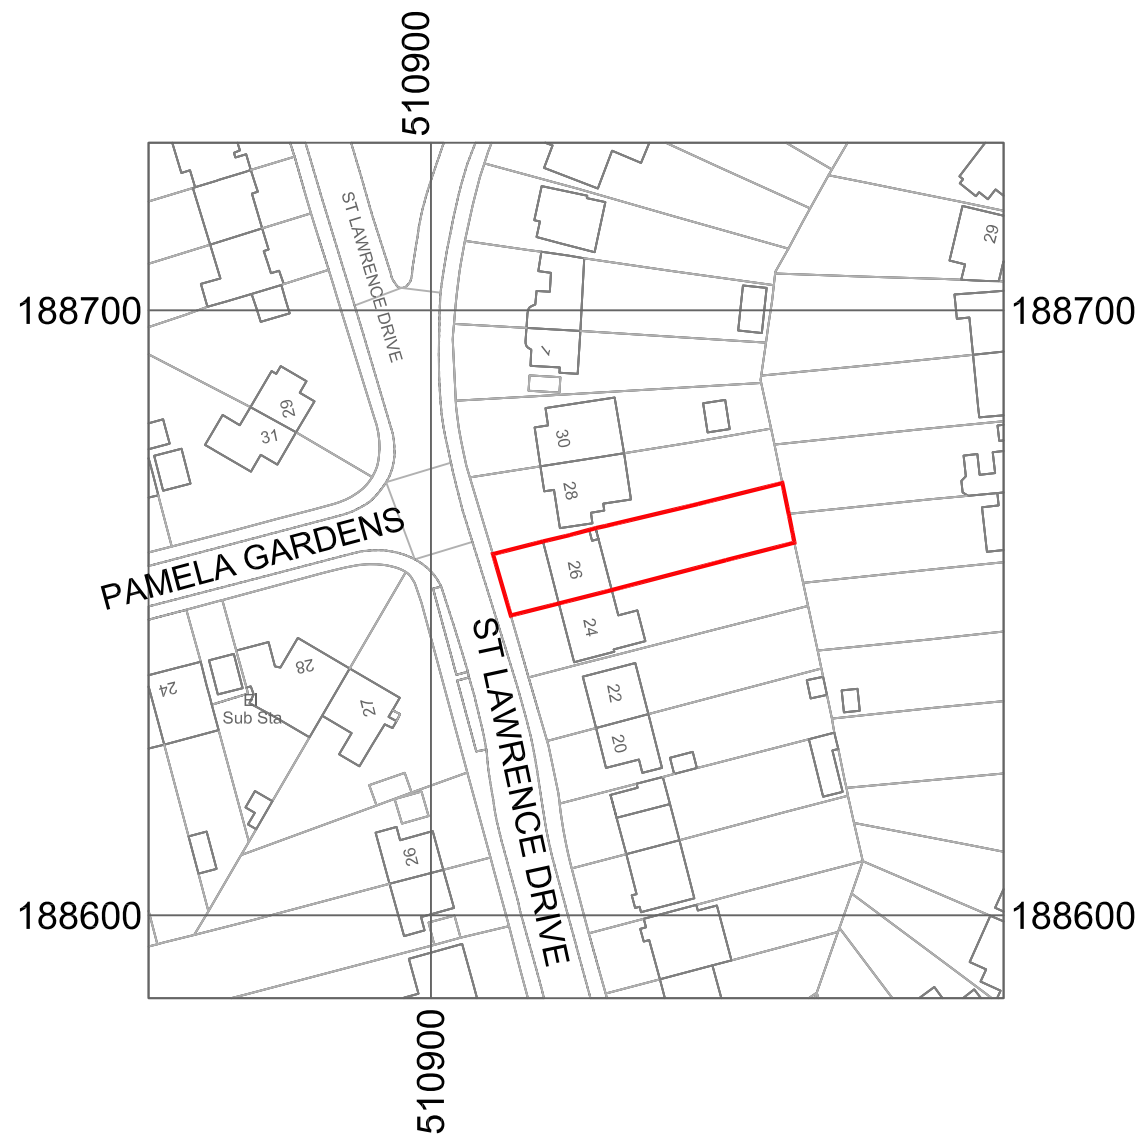


© Crown Copyright and database rights 2019 OS 100047474.

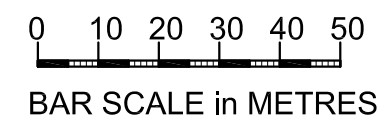

Studio1, The Hub
3 Drove Road
Newhaven
East Sussex
BN9 0AD

free phone number 0808 1699964
e: support@staac.co.uk

NOTES:

This drawing is to be read in conjunction with
all relevant Architects and Engineers drawings
Only figured dimensions are to be used for
construction
All dimensions are to be verified on site prior to
work commencing

No.	Description	Date
Client:	Jay Patel	
Address:	26 St Lawrence Drive, Eastcote, Pinner, HA5 2RU	
Project:	Side to Rear Extension/ Part Two Storey,Part Single Storey with Loft Conversion and Rear Dormer	
Drawing title:	Site Location Plan	
Project No	21084	
Date	09-02-22	
Drawn by	IA	
Drawing No	SLP01	
Scale1:1250@A3		