

NOTES


CONTRACTORS MUST VERIFY ALL DIMENSIONS ON SITE BEFORE COMMENCING ANY WORK ON SHOP DRAWINGS
DO NOT SCALE FROM THIS DRAWING

RS ATPA COPYRIGHT

- Notes:
1. Do not scale this drawing
 2. All dimensions to be verified on site and any discrepancy reported to the client
 3. This drawing to be read in conjunction with all relevant drawings

	A	Planning Issue	24.08.21	RS
REV	AMENDMENT		DATE	CHKD

CLIENT	Jeyachandran Shanmuganathan
PROJECT	301 Balmoral Drive Hayes - Middlesex UB4 8DH
DRAWING TITLE	Block Plan Sheet 5

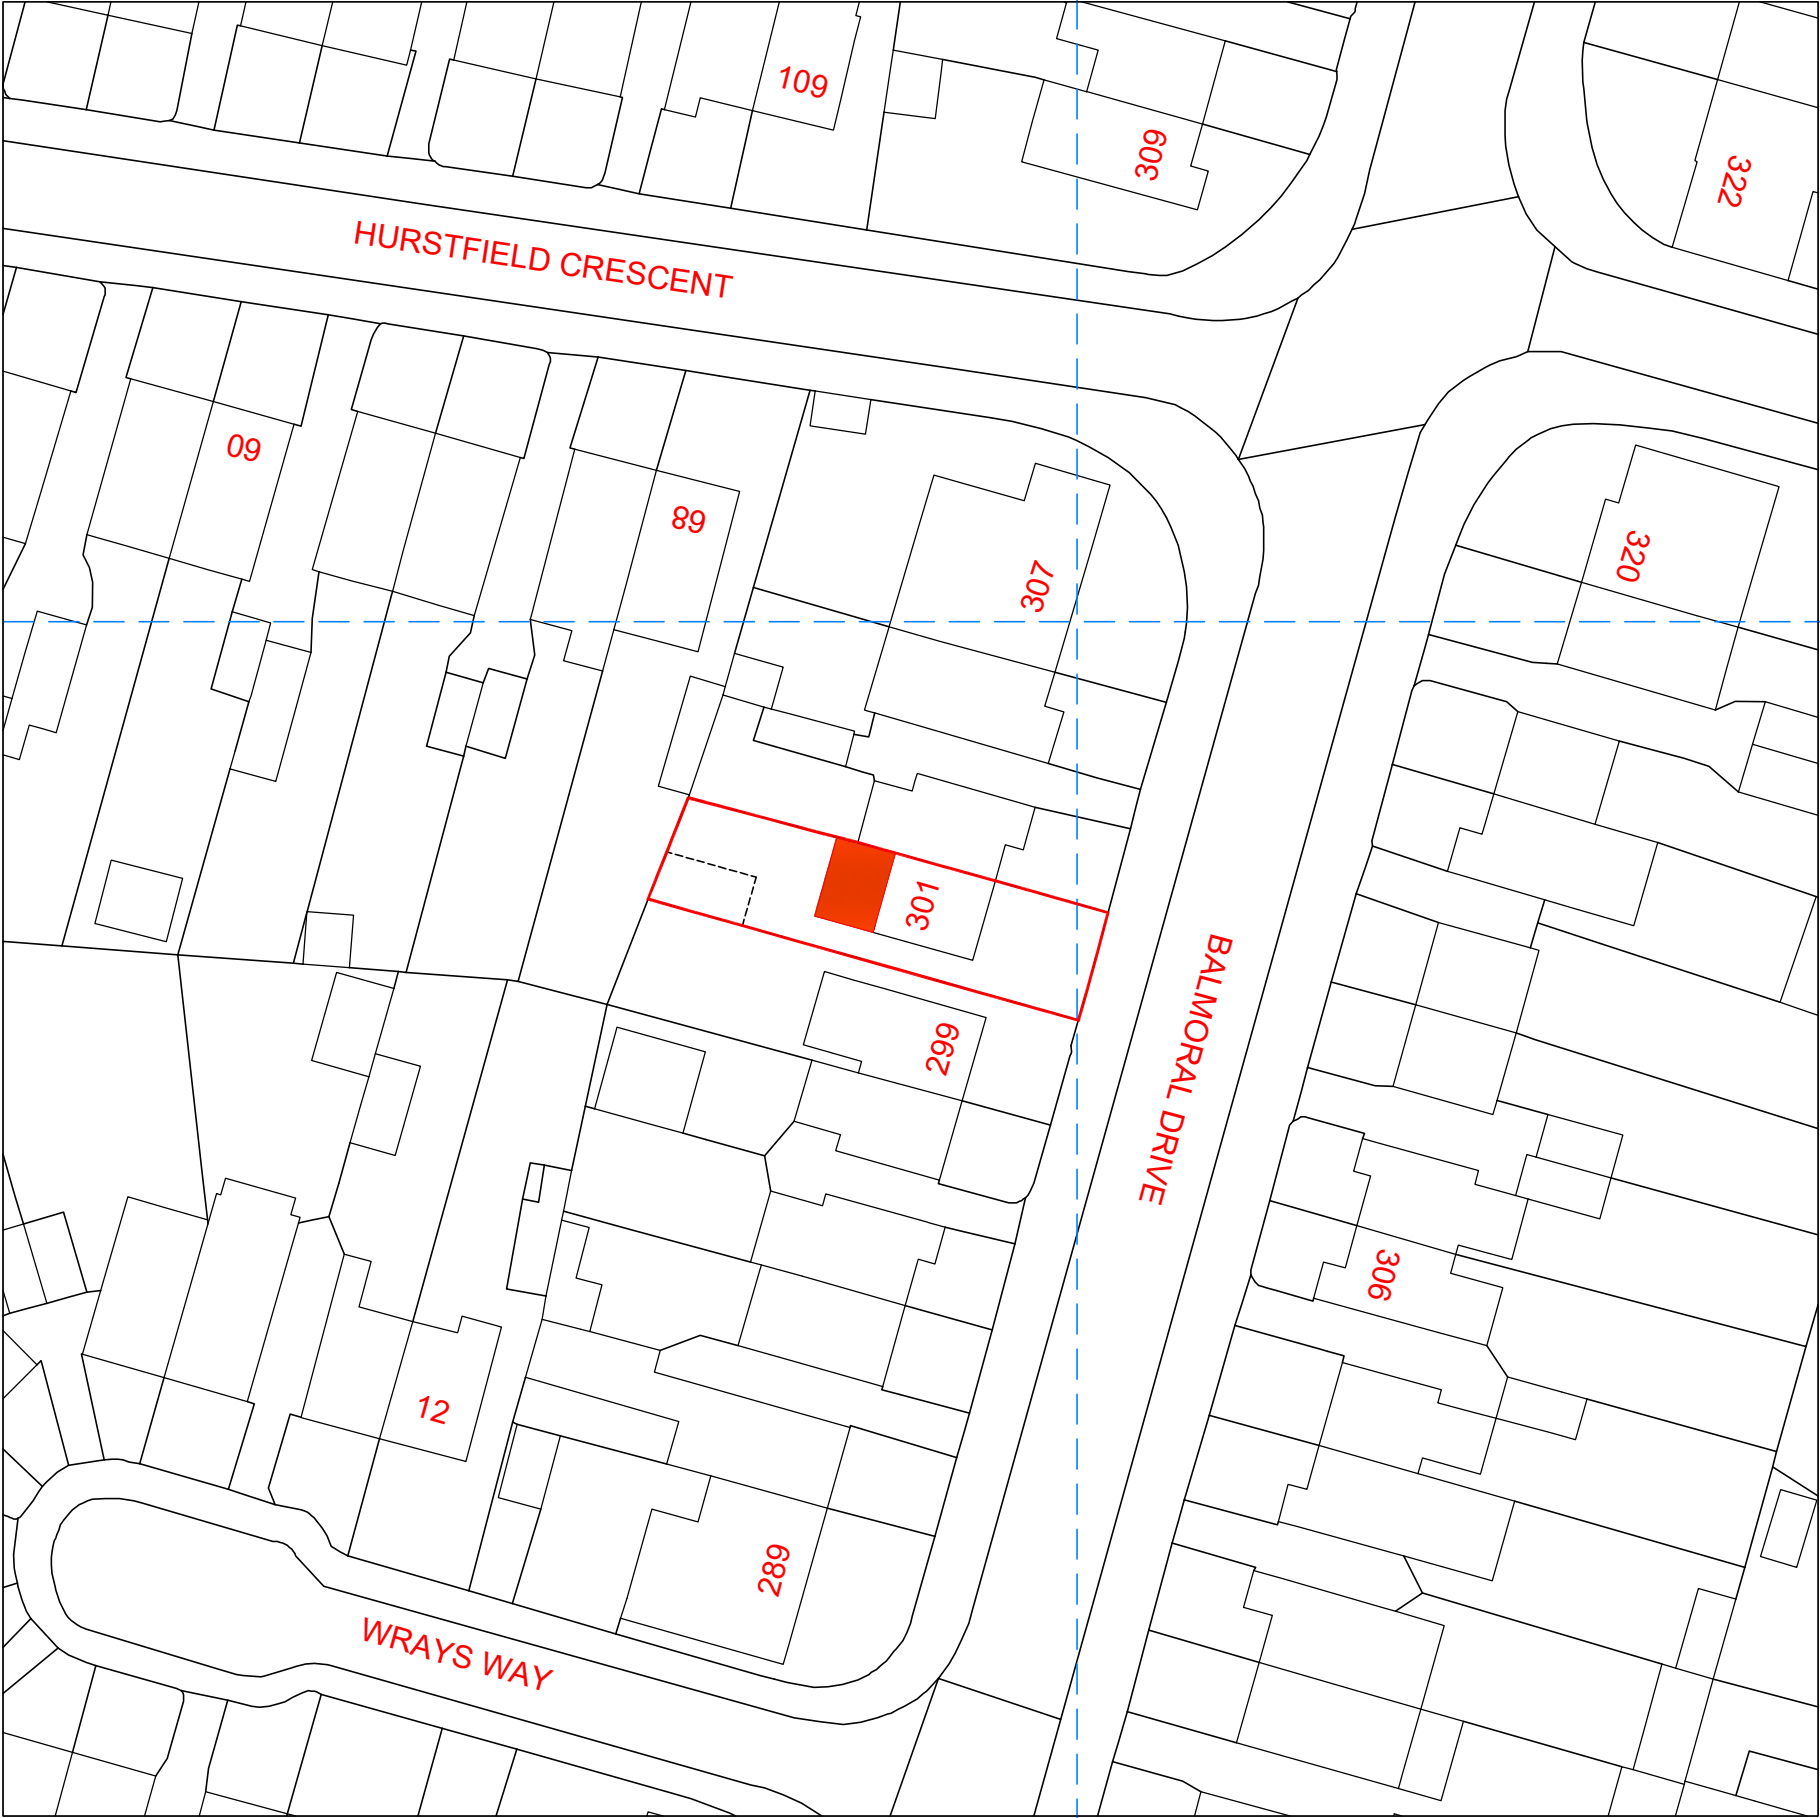

DRAWING STATUS

Planning Issue

SCALE	DRAWN BY	CHECKED	DATE
1:250 @ A1	RS	RS	24.08.21
1:500 @ A3			
DRAWING NUMBER	2021 - 115 - 05	REVISION	A