

Notes.


Contractors must verify all dimensions at the site before comencing any work.

No construction work before Local Authority consent, Planning Permission, Building Control approval and structural engineer confirmation.


All structural elements inc. joists, beams and columns to be confirmed by structural engineer.

Any discrepancies to be reported to us.

All drawings are to be read in conjunction with all relevant drawings and specifications.

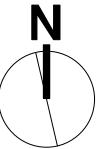

BLOCK PLAN 1:500

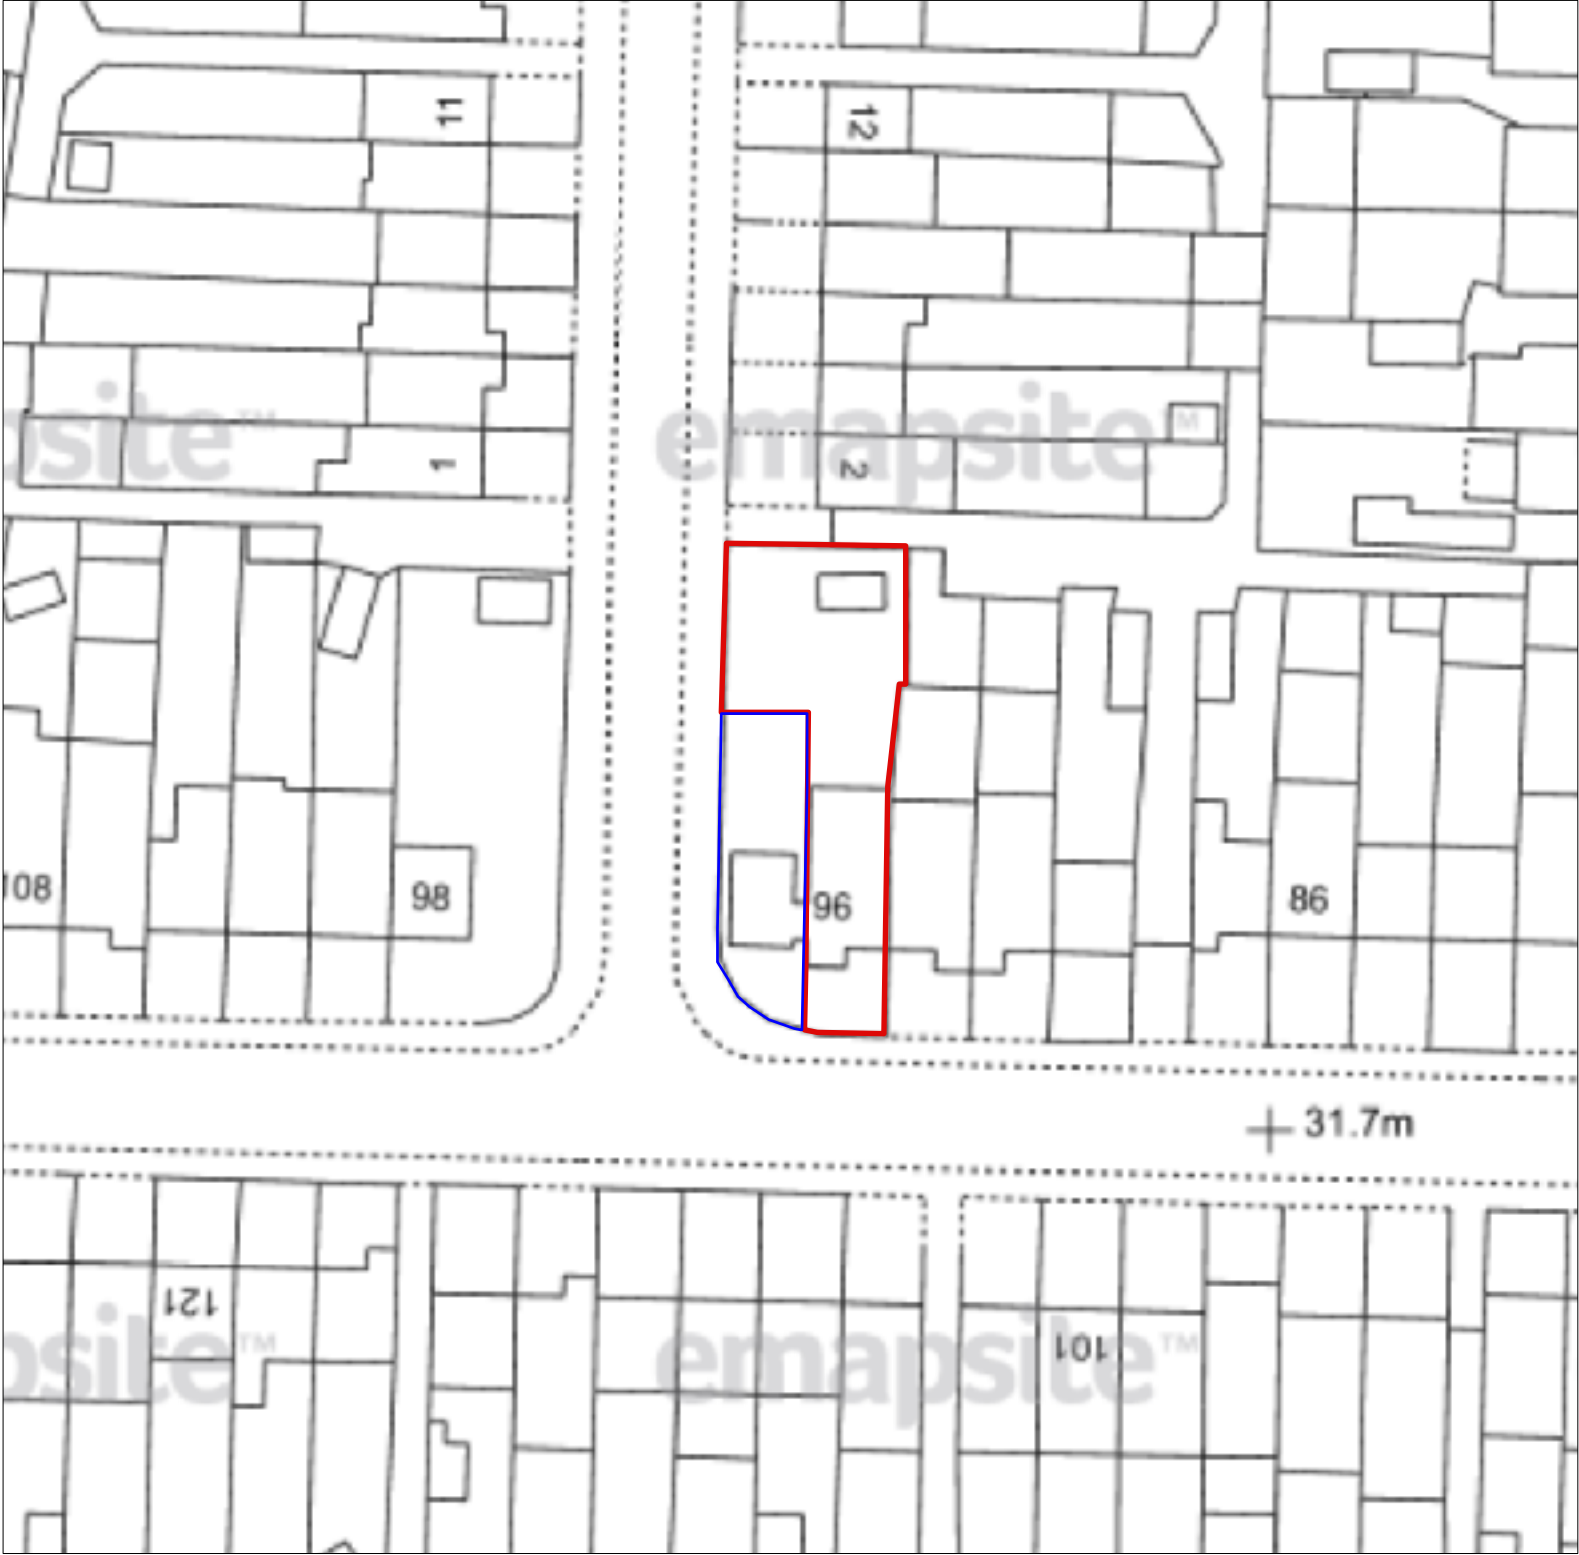

LOCATION PLAN 1:1250



Revision.		Description	
YOUArchitecture Ltd			
A	60 Pinkwell Lane, UB3 1PH		
M	+44 (0) 77 46 60 40 23		
T	+44 (0) 20 87 56 04 39		
E	youarchitecture@gmail.com		
Project:			
Annex 96 Bourne Ave			
UB3 1QP			
Client:			
Mr Khasria			
Drawing Title:			
Existing Location Plan			
Dwg no:		Revision.	Date:
0104-EX-00		A	20.09.2020
Scale:		Drawn by:	Checked by:
1:1250, 1:500 @a3p			R.SH.