



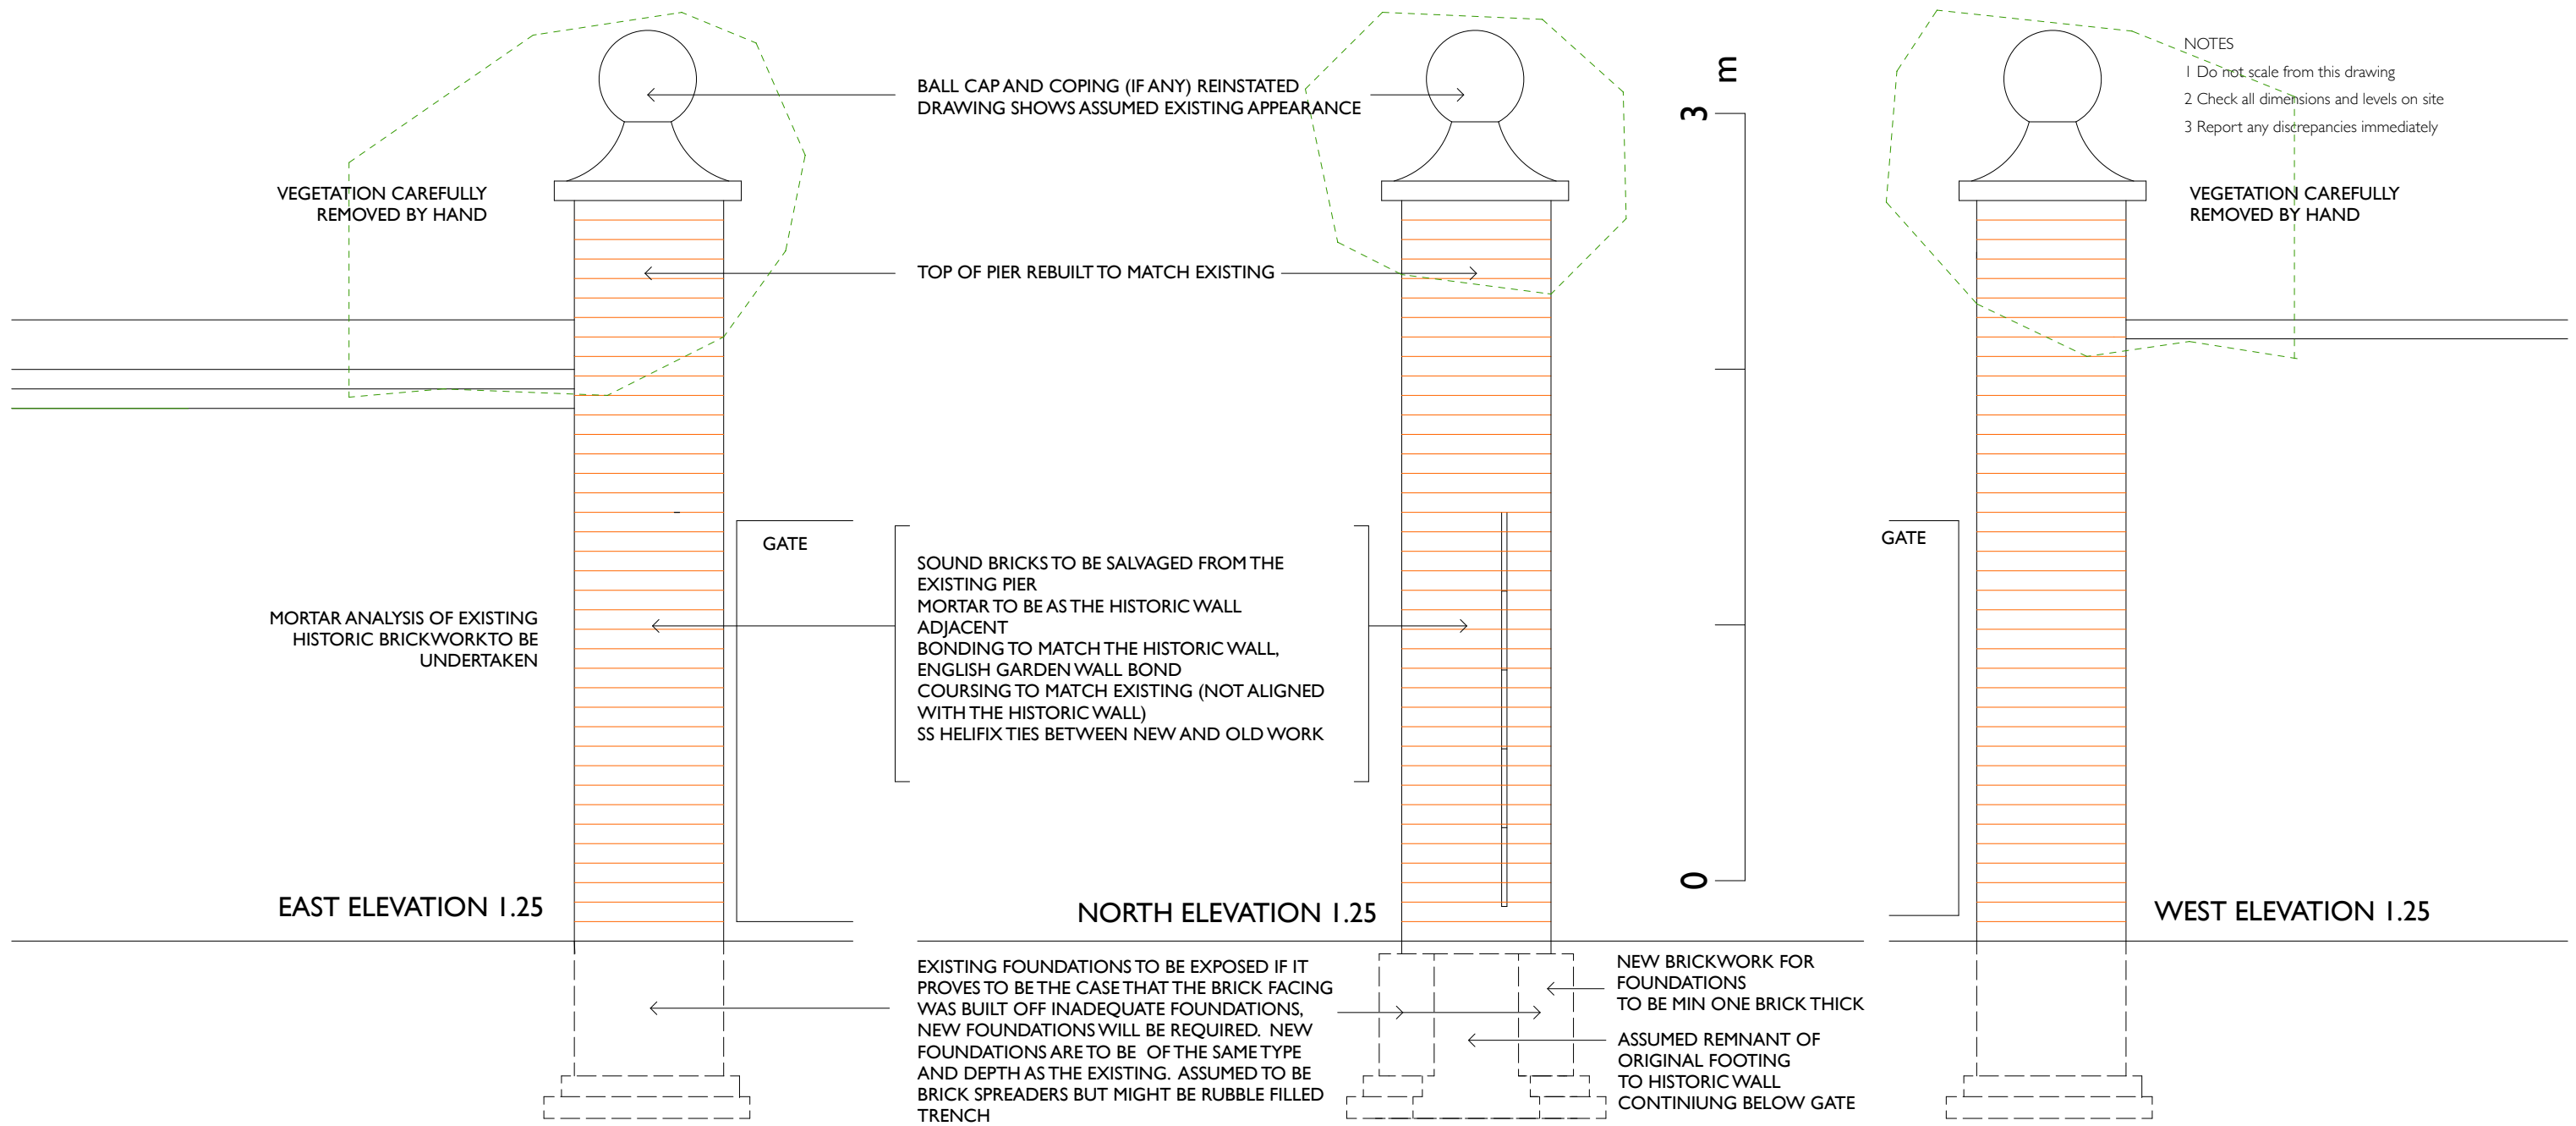

- NOTES
- 1 Do not scale from this drawing
 - 2 Check all dimensions and levels on site
 - 3 Report any discrepancies immediately

VEGETATION CAREFULLY
REMOVED BY HAND

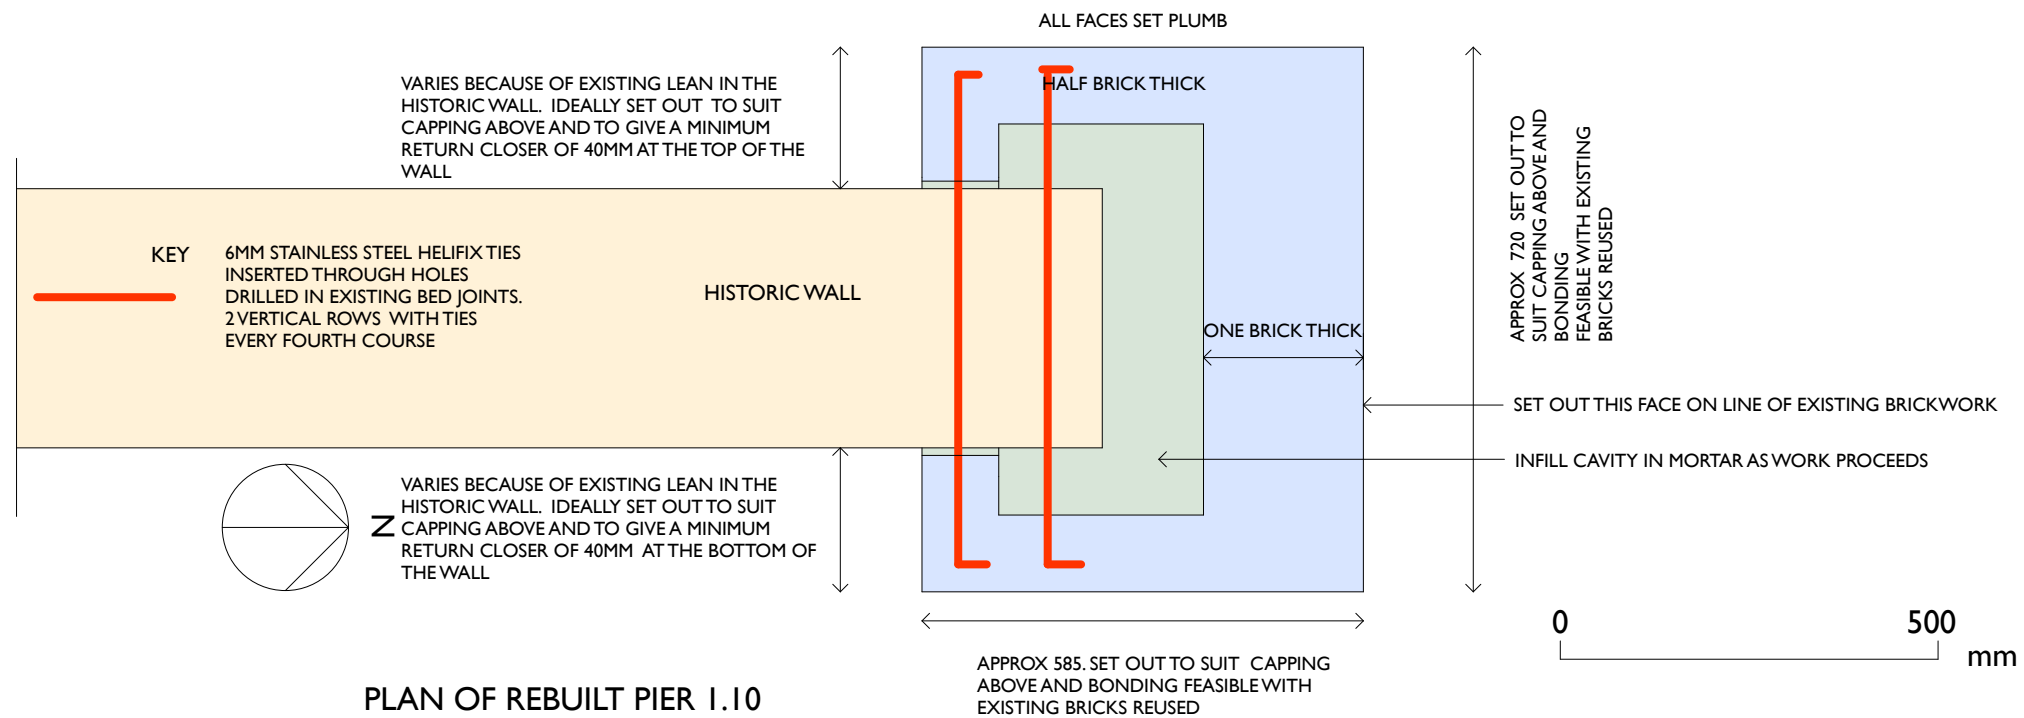

DRAWING

PROPOSED

PROJECT

WORKS TO GATE PIER SE OF
CEDARS HOUSE HILLINGDON

CLIENT

GOLD CARE DEVELOPMENTS LTD

REESBOLTER
ARCHITECTS

CANONBURY YARD

190A NEW NORTH ROAD LONDON N1 7BJ

mail@reesbolter.co.uk

020 7354 8347

SCALE

1.25, 1.10

DRAWING NO

661/02

DATE

NOV 2020

ORIGINAL SIZE

A3

REVISION

DRAWN

JB