
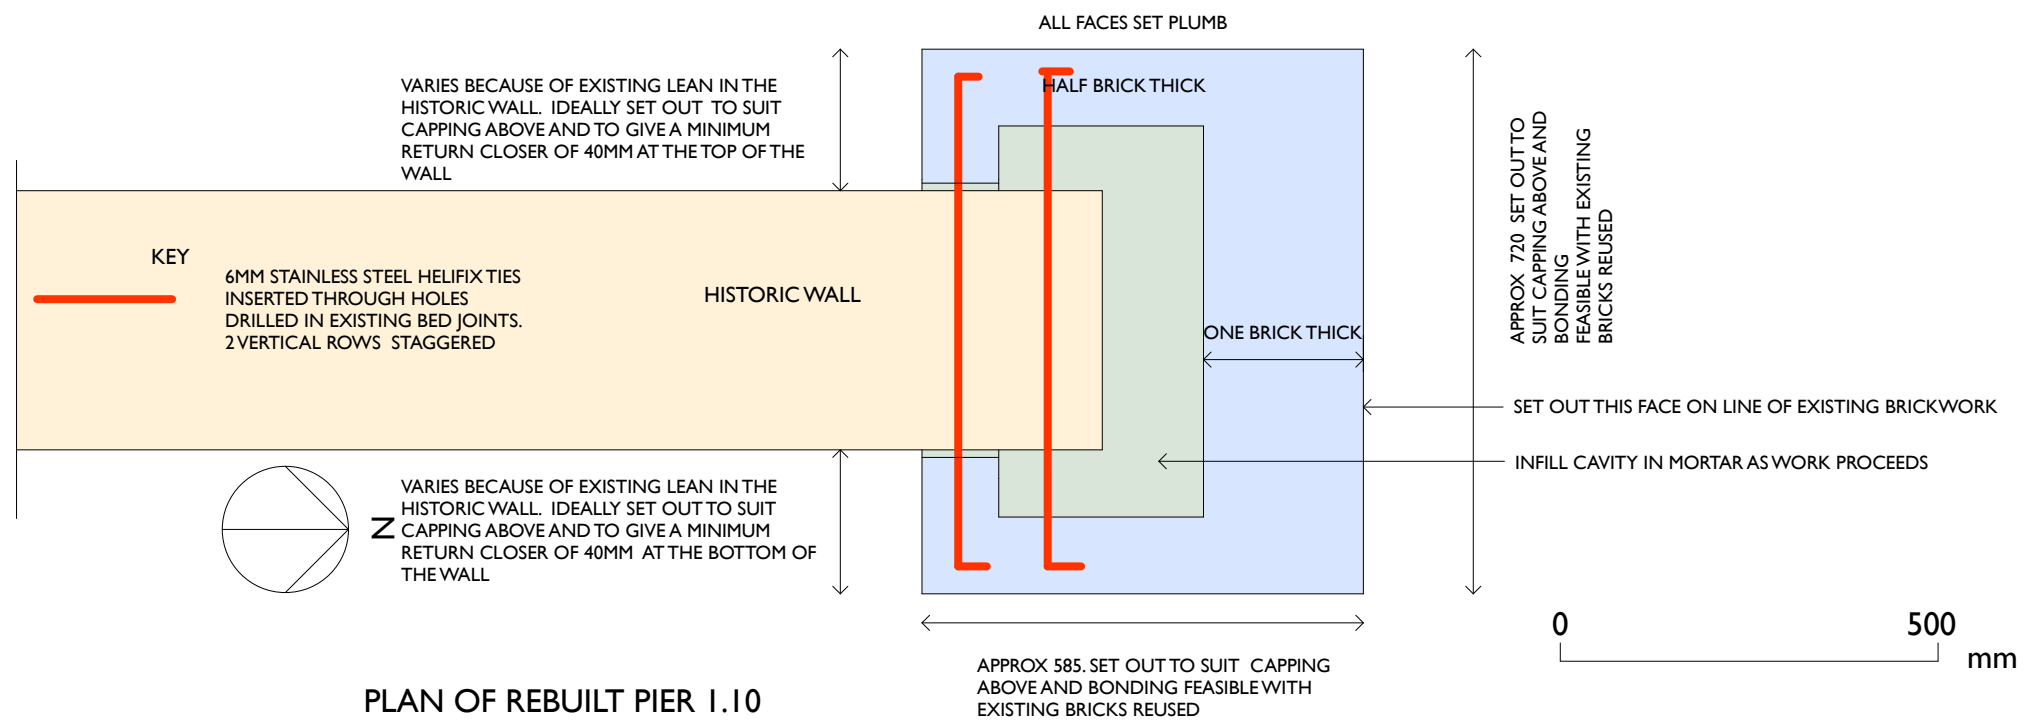


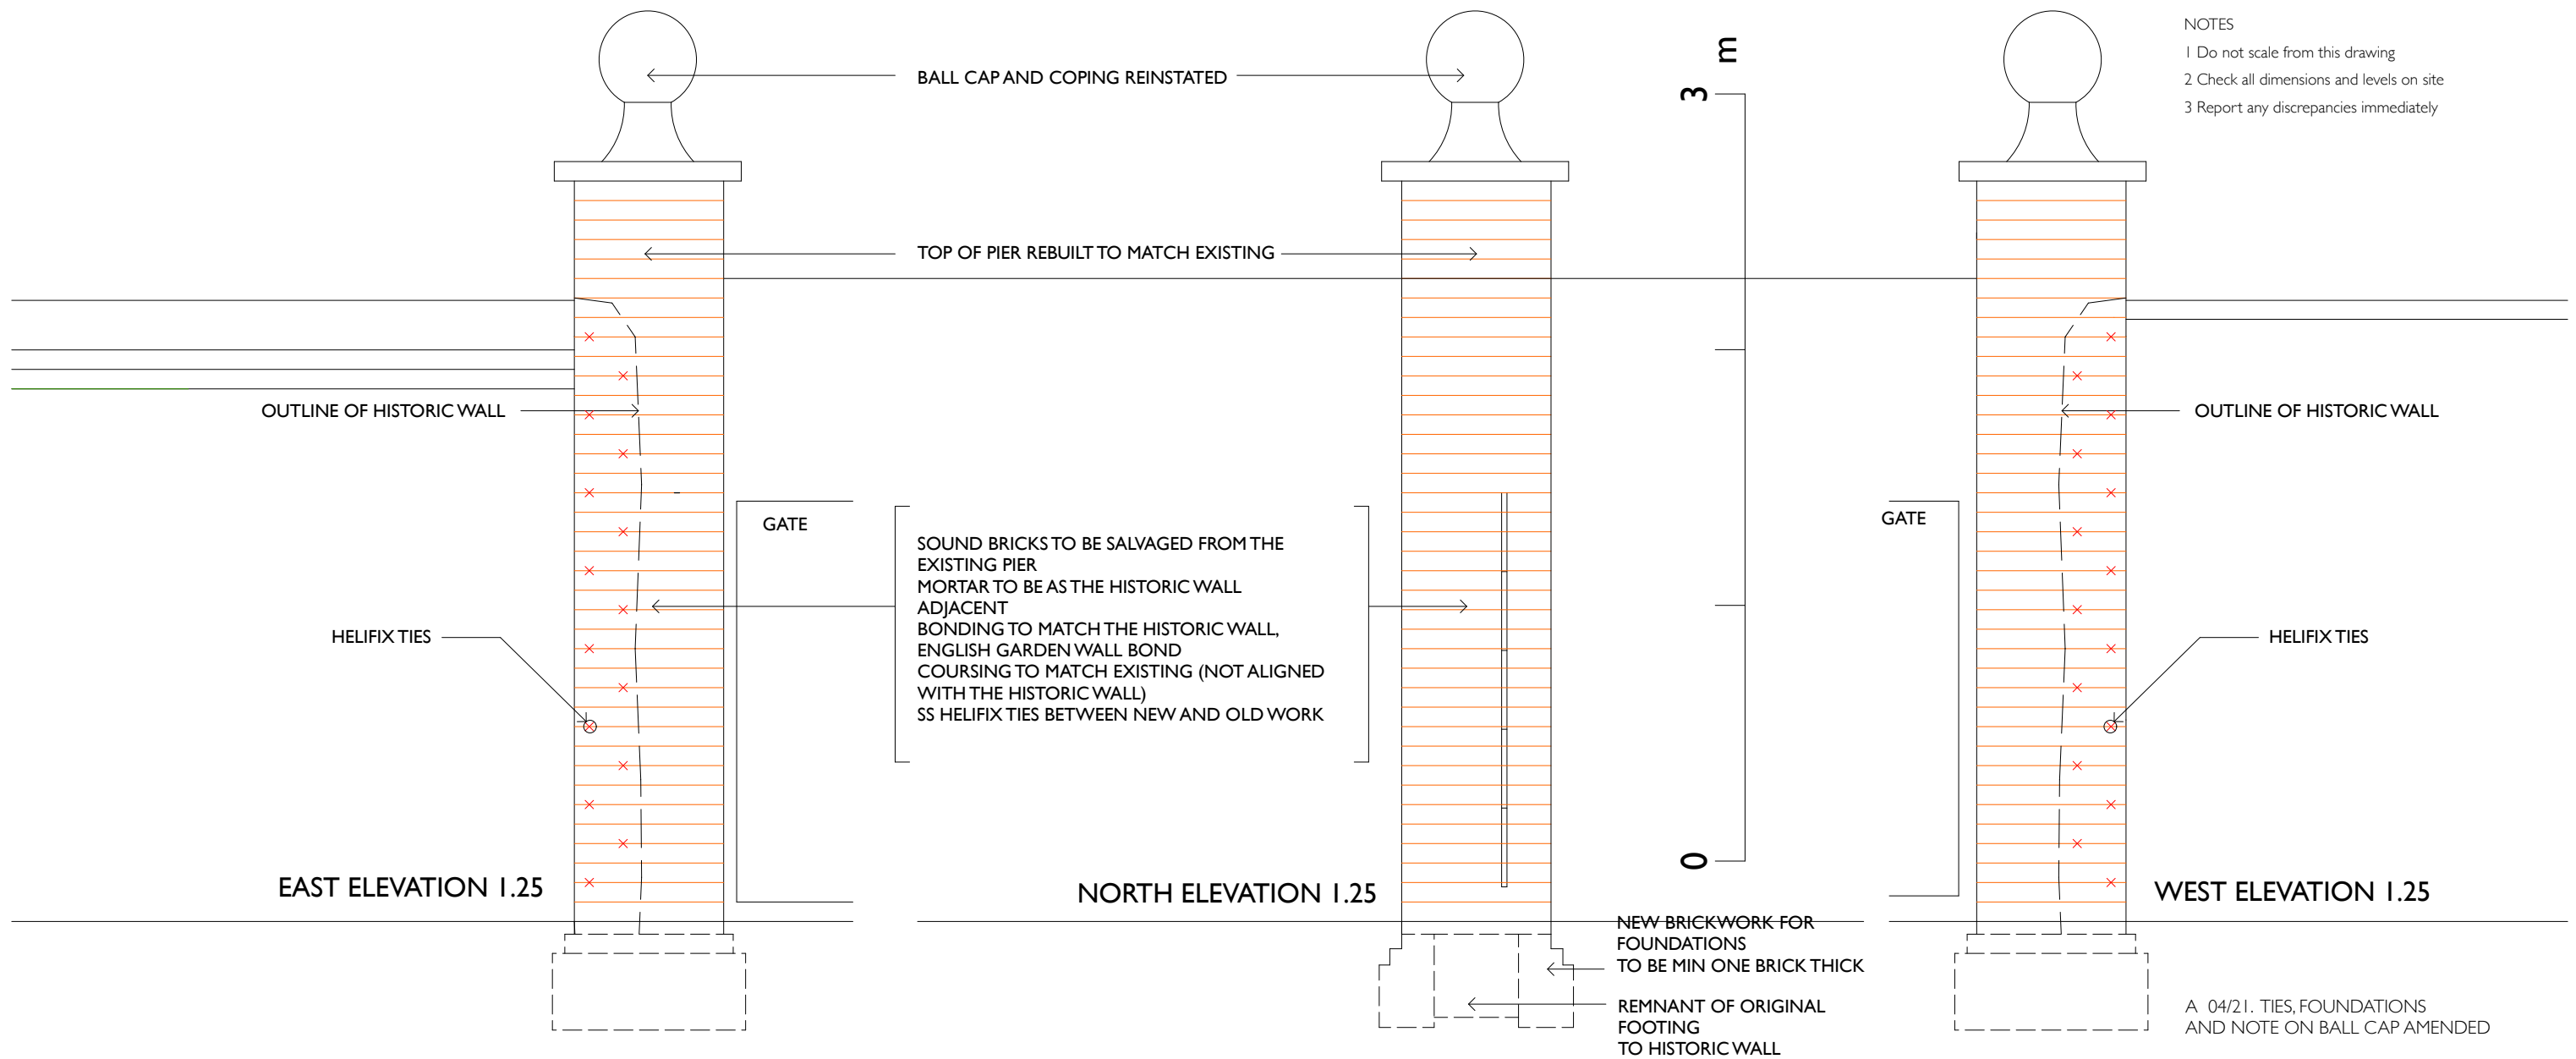

- NOTES
- 1 Do not scale from this drawing
 - 2 Check all dimensions and levels on site
 - 3 Report any discrepancies immediately

DRAWING		
PROPOSED		
PROJECT		
WORKS TO GATE PIER SE OF CEDARS HOUSE HILLINGDON		
CLIENT		
GOLD CARE DEVELOPMENTS LTD		
REESBOLTER ARCHITECTS		
CANONBURY YARD		
190A NEW NORTH ROAD LONDON N1 7BJ		
mail@reesbolter.co.uk 020 7354 8347		
SCALE	DRAWING NO	DATE
I.25, I.10	661/02	NOV 2020
ORIGINAL SIZE	REVISION	DRAWN
A3	A	JB