
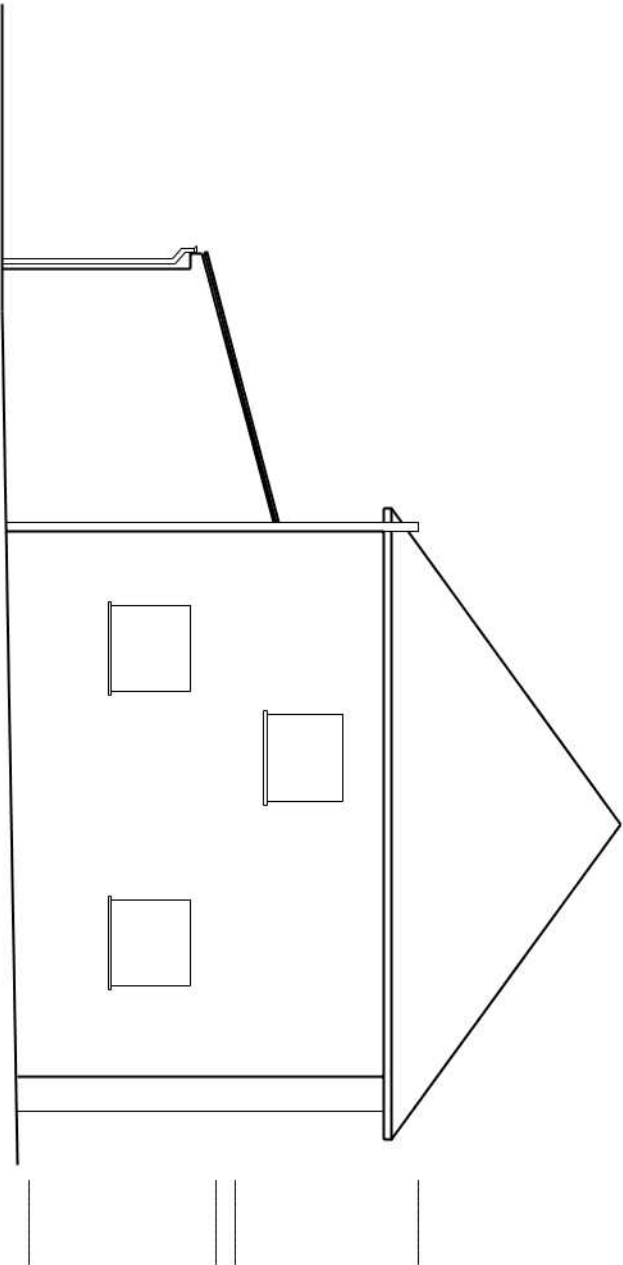
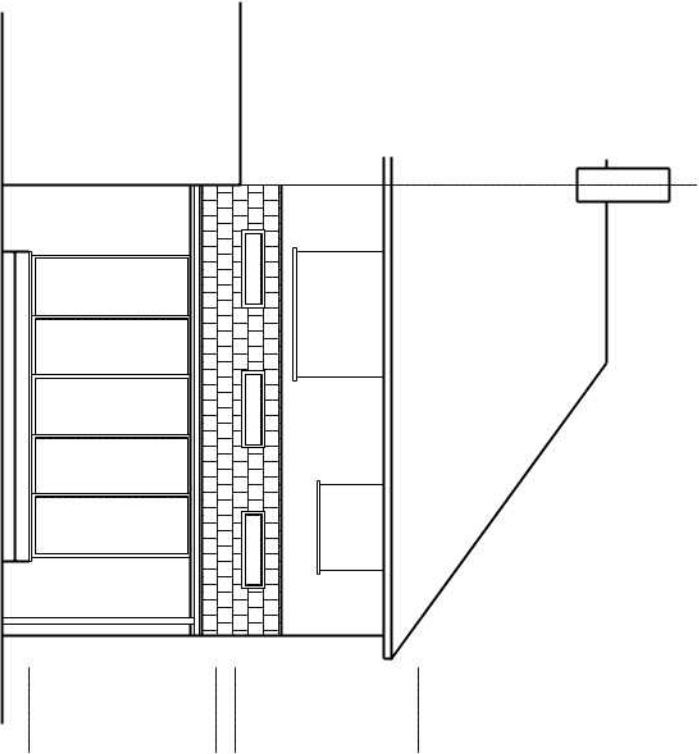


ALL DIMENSIONS TO BE CHECKED ON SITE

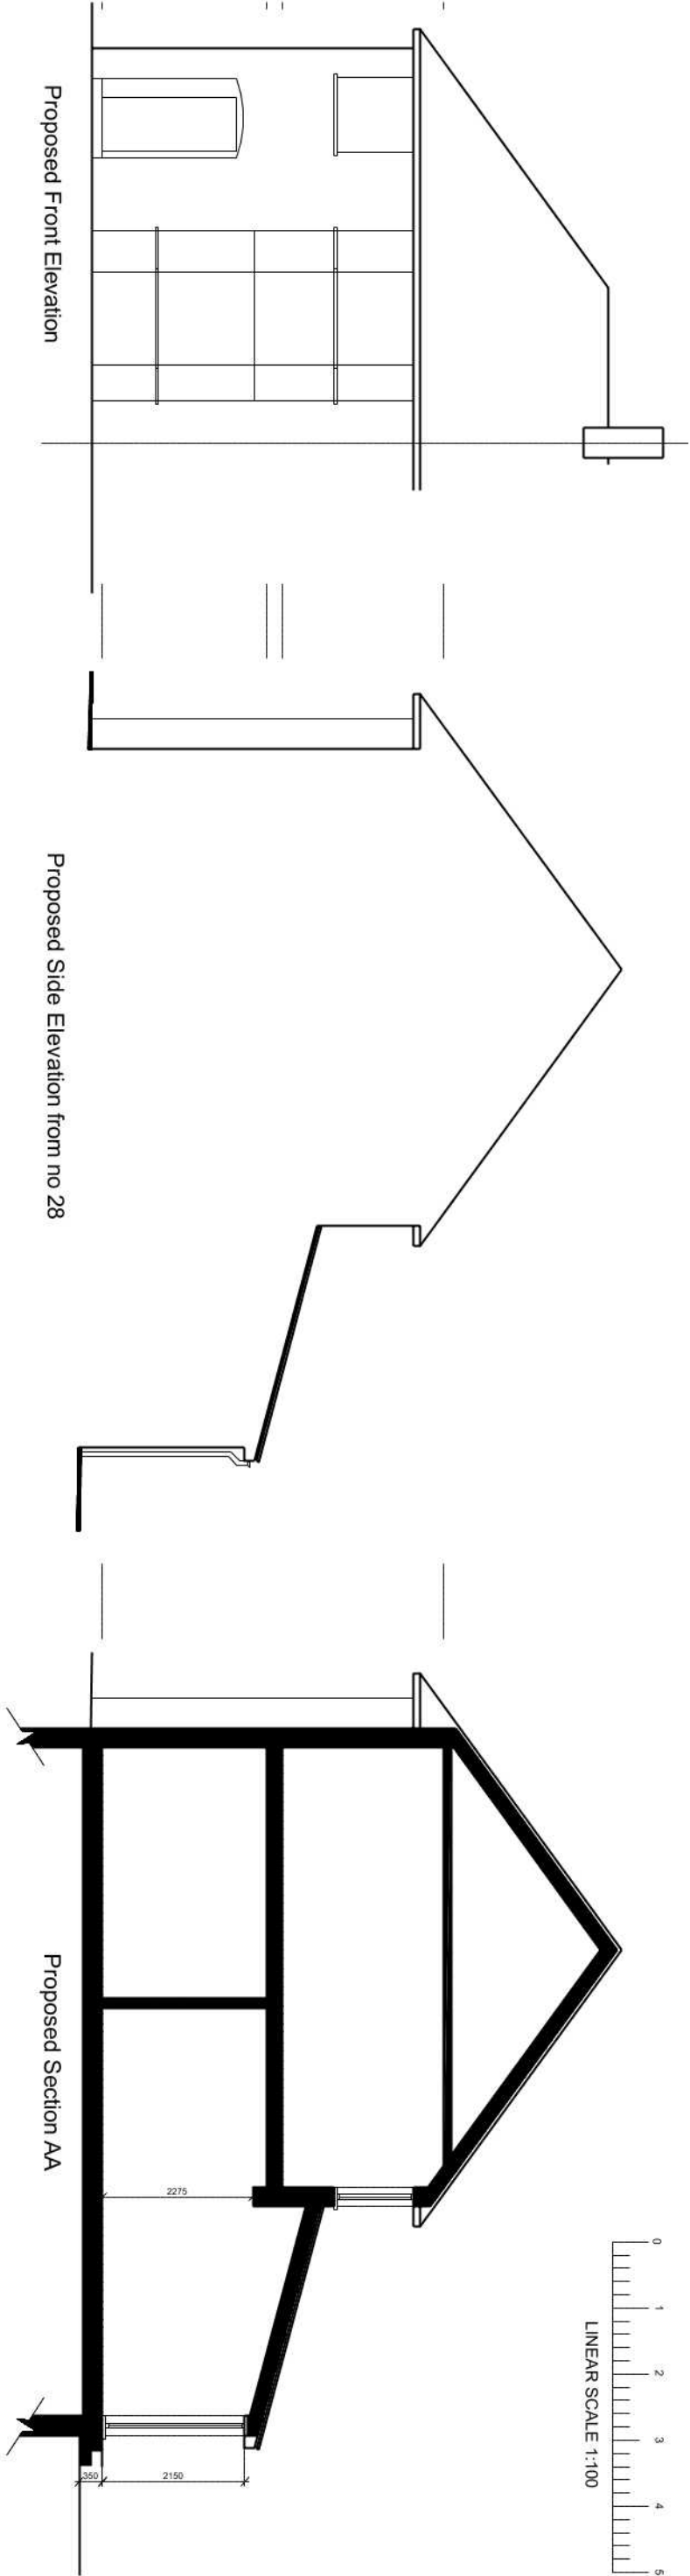

revisions	
project	30 Northfield Park Hayes UB3 4NU
client	Charlie Palmore
drawing title	Proposed Elevations

SEPIA DESIGN

Chartered Architectural Technologists

20-22 St Dunstons Road
Feltham, Middlesex
Tel: 0208 831 9629
Mob: 07595 032 939
E-mail: info@sepiadesign.co.uk

date	NOV 20	number	A9989PA007
scale	1:100 @ A3	revision	