
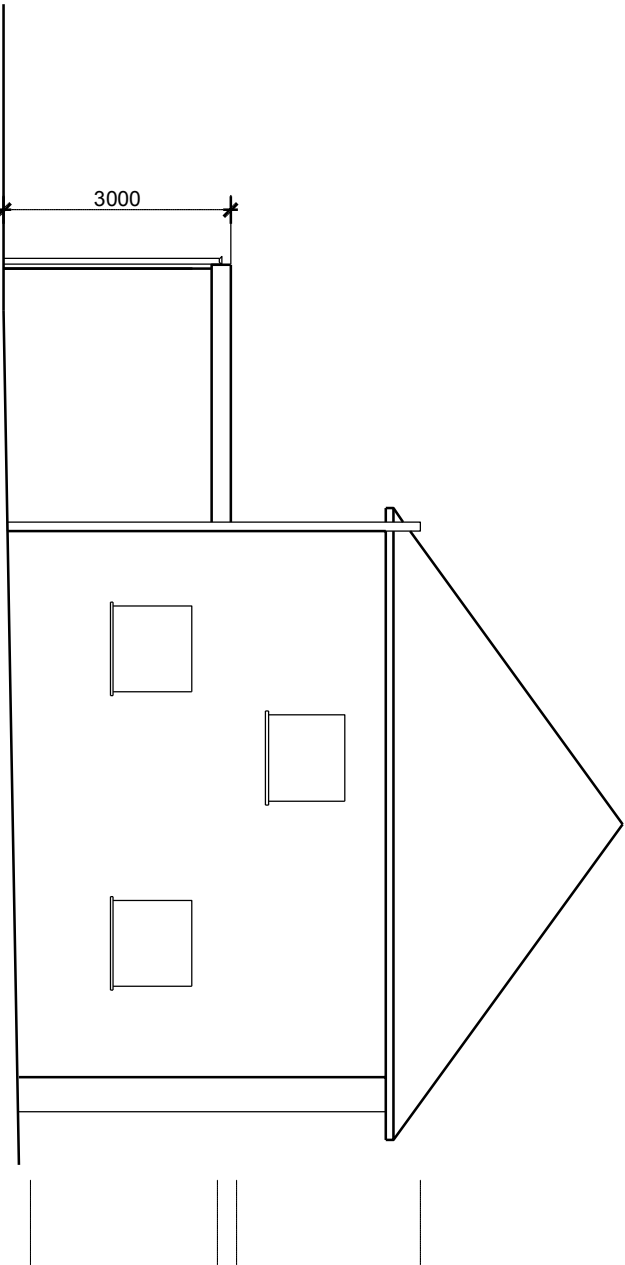
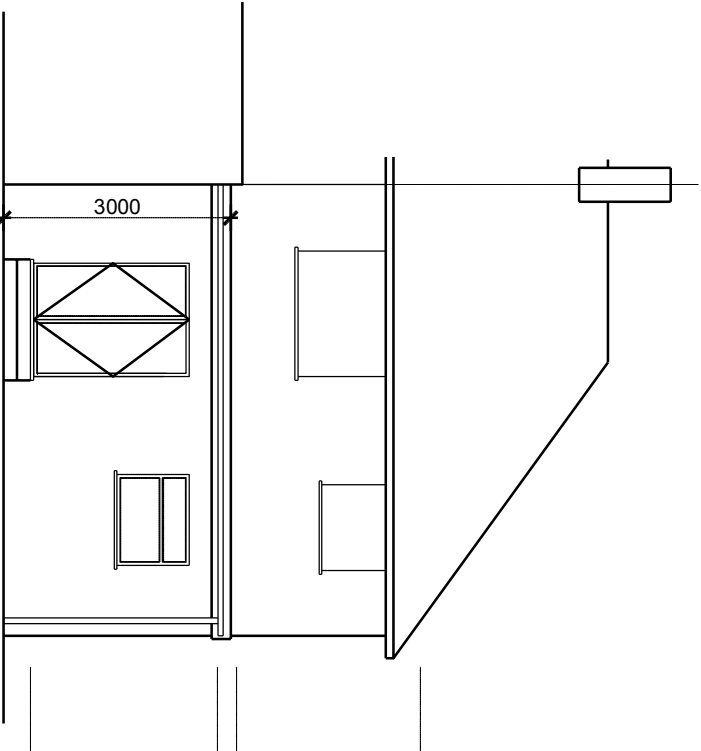
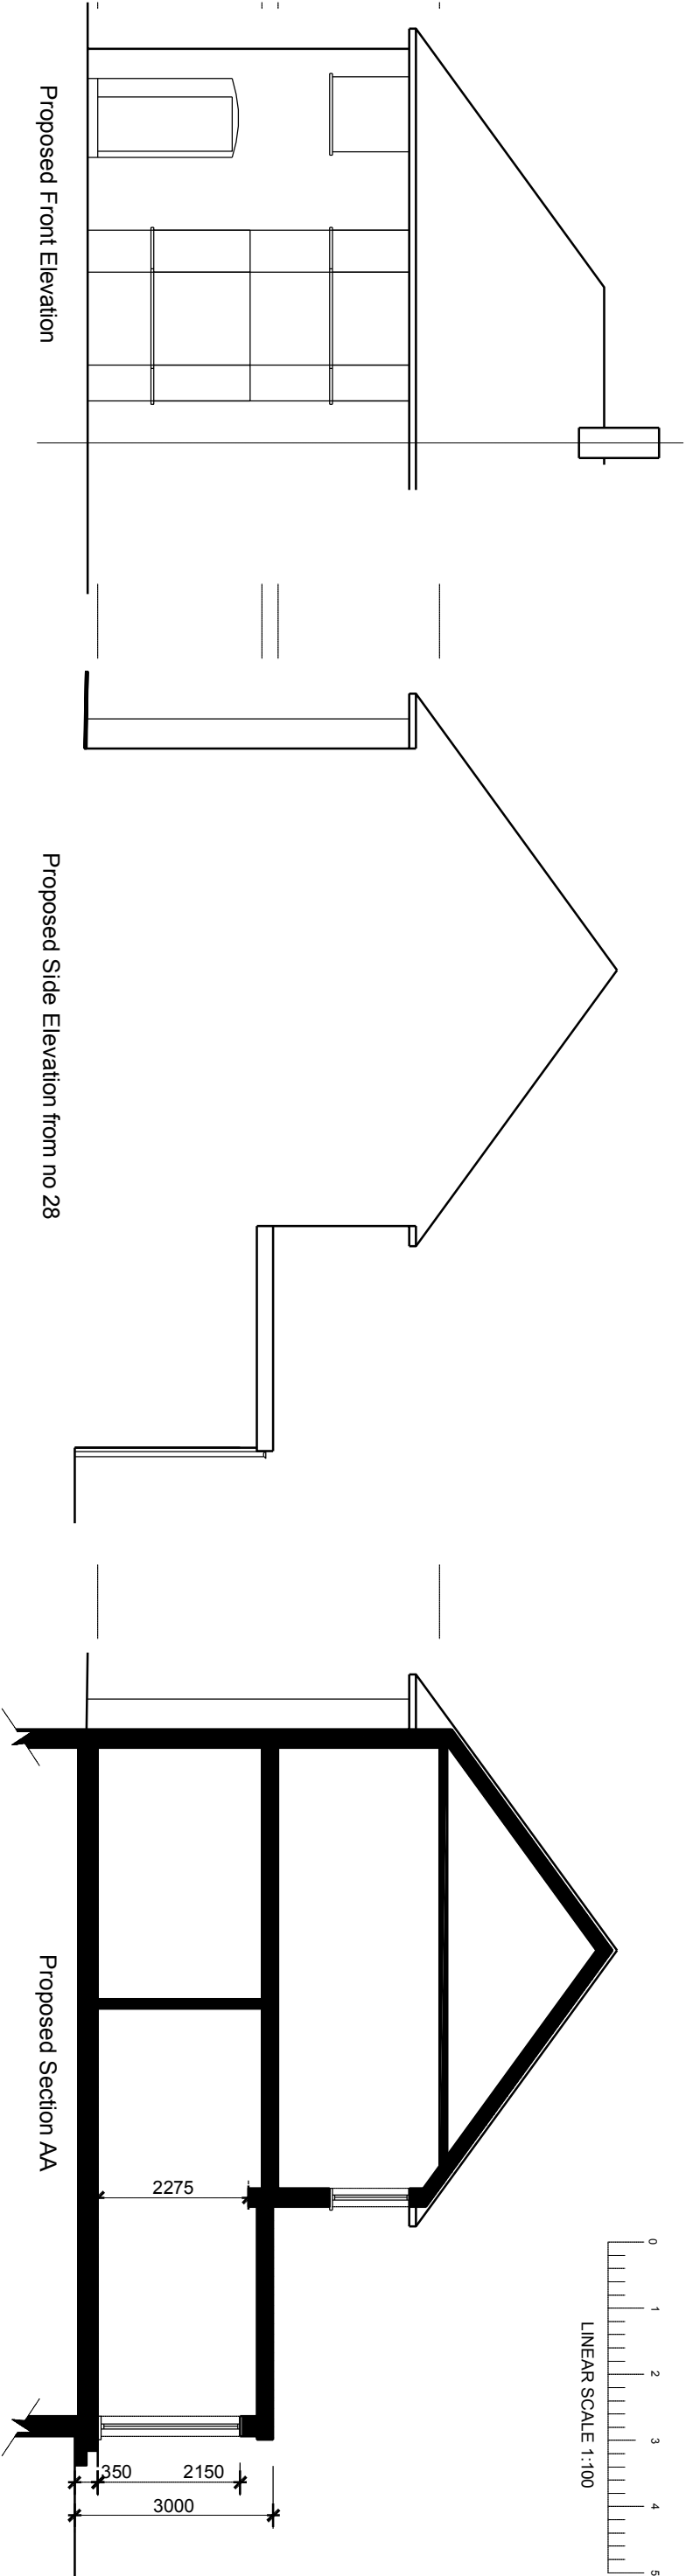


ALL DIMENSIONS TO BE CHECKED ON SITE

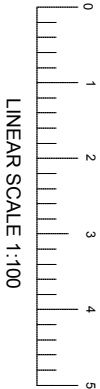

revisions Pitched roof changed to flat

A

project
30 Northfield Park
Hayes
UB3 4NU

client
Charlie Palmore

drawing title
Proposed Elevations

SEPIA DESIGN
Chartered Architectural Technologists

20-22 St Dunstons Road
Feltham, Middlesex
Tel: 0208 831 9629
Mob: 07595 032 939
E-mail: info@sepiadesign.co.uk



date NOV 20 number A9988PA007
scale 1:100 @ A3 revision A