


ALL DIMENSIONS TO BE CHECKED ON SITE

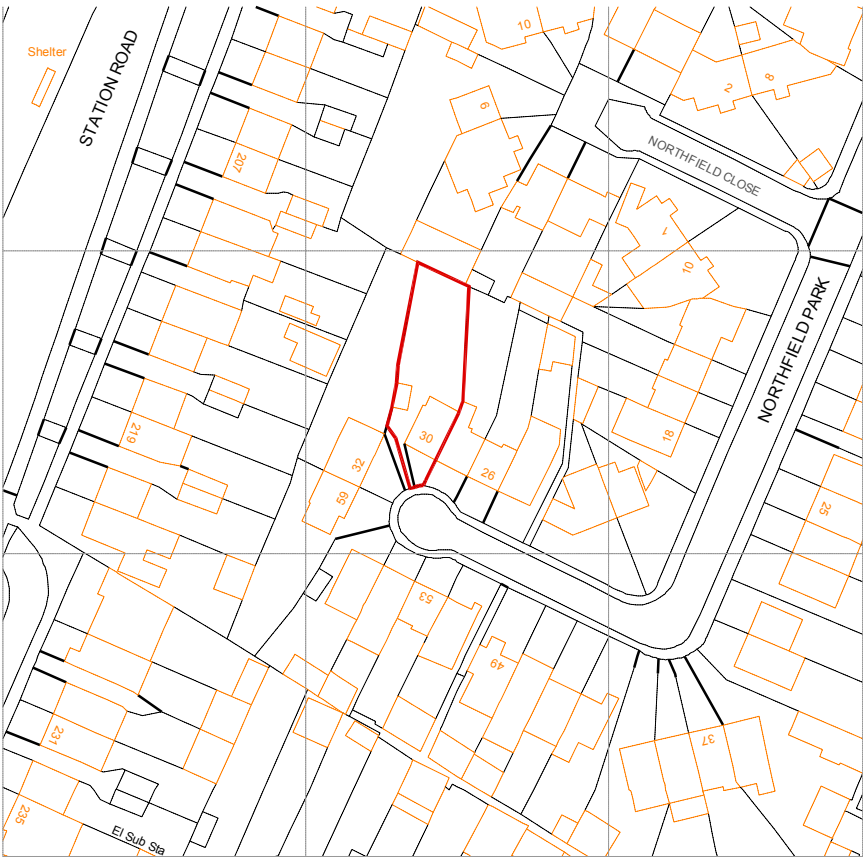

Site Location Plan 1:1250

Single storey rear extension



Block Plan
Plan 1:500

revisions

project
30 Northfield Park
Hayes
UB3 4NU

client
Charlie Patmore

drawing title
Site Location and Block Plan

SEPIA DESIGN
Chartered Architectural Technologists

20-22 St Dunstons Road
Feltham, Middlesex
Tel: 0208 831 9629
Mob: 07595 032 939
E-mail: info@sepiadesign.co.uk

date NOV 20 number A9988PA/008

scale nts revision

© copyright