

NOTES:

1. ALL DIMENSIONS TO BE VERIFIED BY CONTRACTOR ON

NOTES:


1. ALL DIMENSIONS TO BE VERIFIED BY CONTRACTOR ON

- [illegible]

DRAWING REFERENCE

DRWG. NO.	TITLE
-----------	-------

KEY PLAN

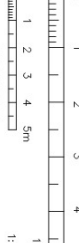

KEY REFERENCE

Item	Notes	Remarks
1	Define Room / Structure Over	
2	Boundary	
3	Room Name & Reference No.	
4	Normal Floor to Ceiling Height	
5	Floor Level	
6	Window Cill	
7	Window Height	
8	Dimensions	
9	Proposed Description	
10	Existing Construction	
11	Proposed Alterations	



Mr. Ali Al Rubaye

© 2012




Gridesign
15 Winston Close, HA3 6AL
London, UK

OWNG. TITLE

ELEVATIONS
PROPOSED


DATE:	SCALE:	JOB NO:
06/12/2005	1:50	
DRAWN:	DESIGNER:	1206
YAL	YAL	
CHECKED BY:	DRAWING NO:	REV:

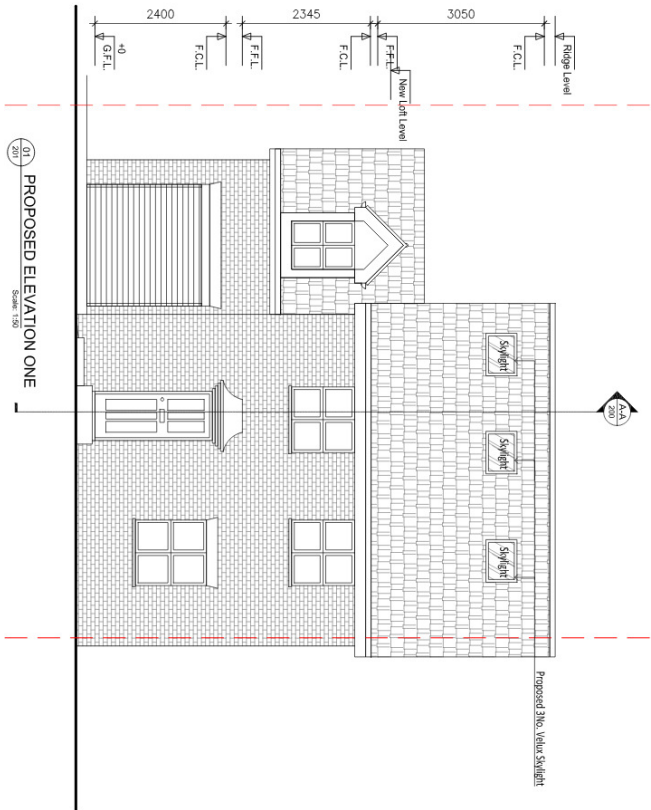

01
201

PROPOSED ELEVATION ONE


Scale: 1:50

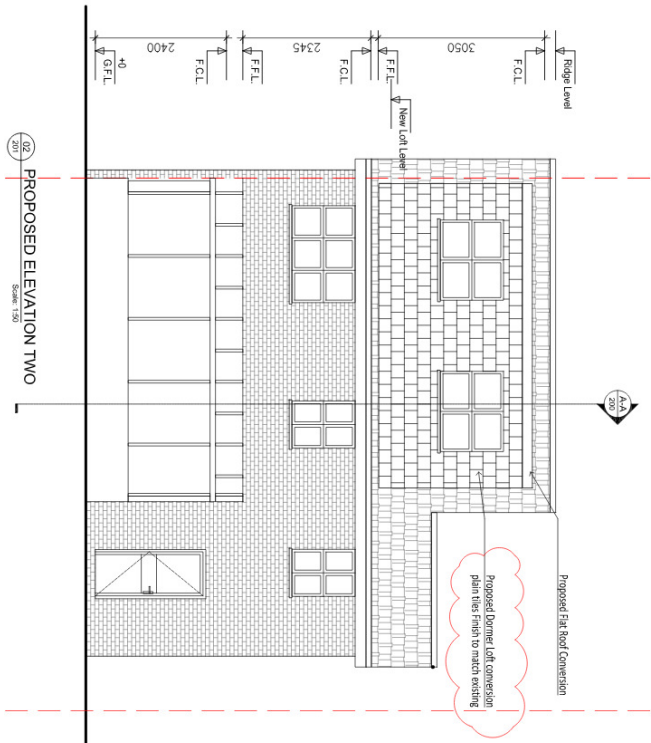

02
201

PROPOSED ELEVATION TWO

Scale: 1/30

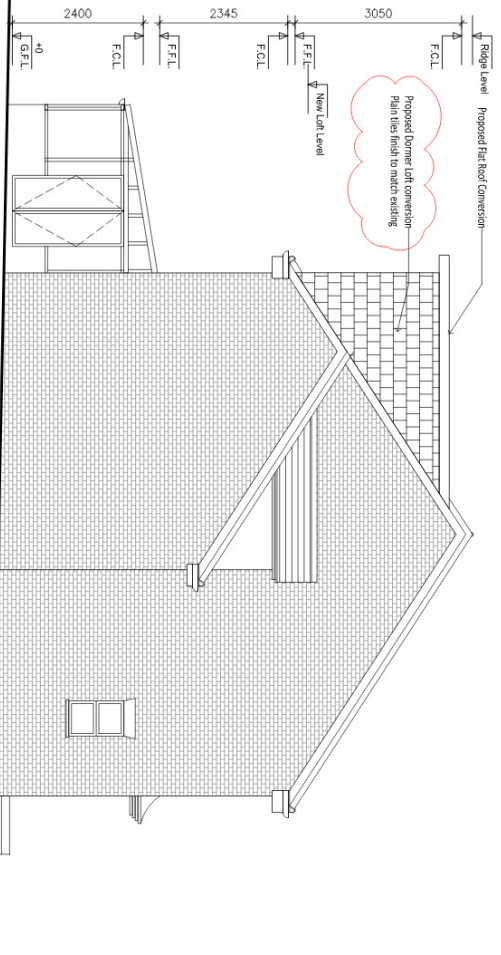

03
201

PROPOSED ELEVATION FOUR

Scale: 1:50

