

THIS DRAWING AND THE INFORMATION CONTAINED IS THE DESIGN AND INTELLECTUAL PROPERTY OF GRID DESIGN AND IS NOT TO BE REPRODUCED OR TRANSMITTED IN ANY FORM OR BY ANY MEANS, ELECTRONIC OR MECHANICAL, INCLUDING PHOTOCOPYING, RECORDING, OR BY ANY INFORMATION STORAGE AND RETRIEVAL SYSTEM, WITHOUT THE WRITTEN APPROVAL OF GRID DESIGN.

REPRODUCTION OR COPYING OF ANY PART OF THIS DRAWING WITHOUT THE WRITTEN APPROVAL OF GRID DESIGN FOR ANY PURPOSE SHALL BE CONSIDERED AN INFRINGEMENT OF COPYRIGHT.

NOTES:

1. THE DRAWING IS TO BE USED BY THE CONTRACTOR ON SITE FROM THE DATE OF COMMENCEMENT OF ANY WORK. IT IS TO BE KEPT UP TO DATE AND ANY AMENDMENTS TO BE MADE BY THE CONTRACTOR IF REQUIRED.
2. THE CONTRACTOR SHALL BE RESPONSIBLE FOR THE ACCURACY OF THE INFORMATION SHOWN ON THE DRAWING. IT IS THE CONTRACTOR'S RESPONSIBILITY TO ESTABLISH SITE DATA AND VERIFY THE INFORMATION SHOWN ON THE DRAWING PRIOR TO COMMENCEMENT OF ANY WORK.
LDC Submission

DRAWING REFERENCE

DWG NO. TITLE

0 1 2 3 4 5m

0 1 2 3 4 5m

15 Winton Close, HA5 6AL
London, UK

ELEVATIONS - SECTION

PROPOSED

DATE: 2012

SCALE: 1:50

JOB NO: 1206

DRAWN: VAL

CHECKED BY: 1206-LDC201-02

DATE: 2012

SCALE: 1:50

JOB NO: 1206

DRAWN: VAL



15 Winton Close, HA5 6AL
London, UK

ELEVATIONS - SECTION

PROPOSED

DATE: 2012

SCALE: 1:50

JOB NO: 1206

DRAWN: VAL


CHECKED BY: 1206-LDC201-02

DATE: 2012

SCALE: 1:50


JOB NO: 1206

DRAWN: VAL

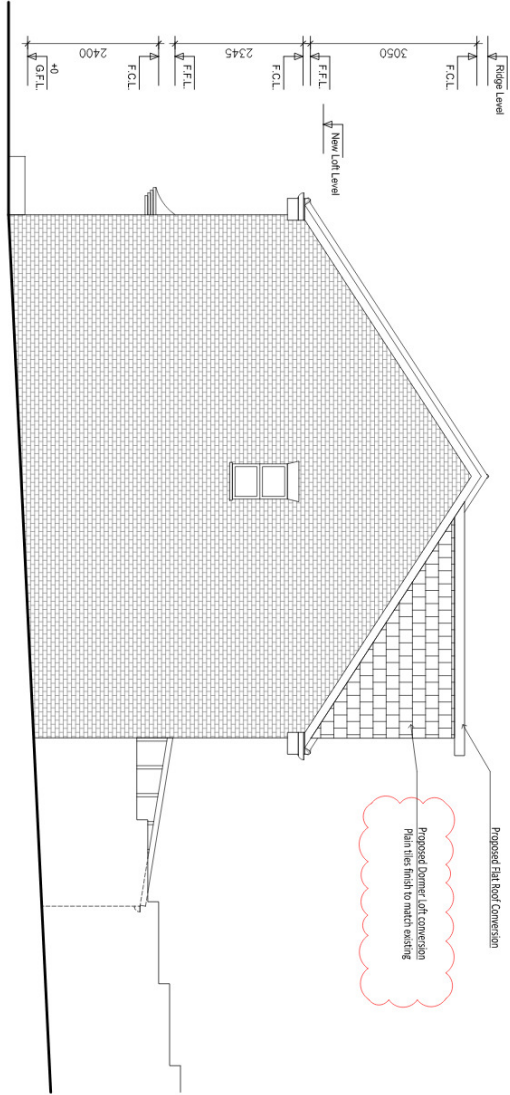

PROPOSED ELEVATION THREE

Scale: 1:50

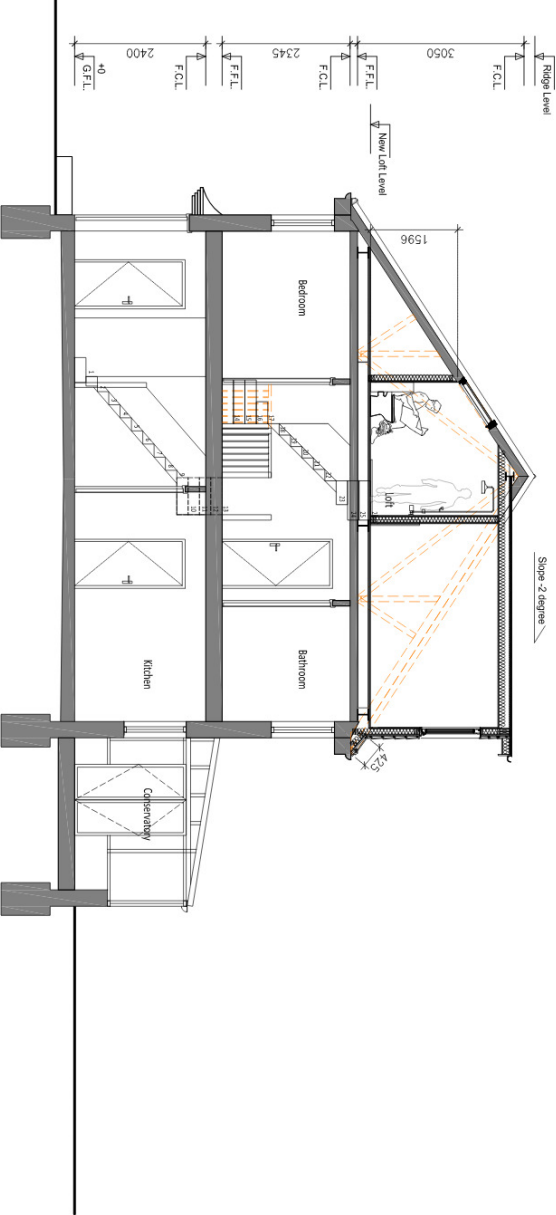

PROPOSED SECTION AA

Scale: 1:50

