

GRIDEIGN
COPYRIGHT

THIS DRAWING AND THE INFORMATION CONTAINED IS THE DESIGN AND INTELLECTUAL PROPERTY OF GRIDEIGN AND IS PROTECTED BY COPYRIGHT LAW ©.
THE UNAUTHORISED USE OF THIS DRAWING, OR THE INFORMATION SHOWN IN WHOLE OR IN PART, IS PROHIBITED WITHOUT THE WRITTEN APPROVAL OF GRIDEIGN.
REPRODUCTION OR COPYING ALL OR PART OF THIS DRAWING AND ITS INFORMATION, WITHOUT ITS ORIGINAL CONTRACTUAL PURPOSE SHALL BE CONSIDERED AN INFRINGEMENT OF COPYRIGHT.

NOTES:


1. ALL DIMENSIONS TO BE VERIFIED BY CONTRACTOR ON SITE PRIOR TO COMMENCEMENT OF ANY WORK.
2. WRITTEN MEASUREMENTS TAKE PRECEDENCE OVER DIMENSIONS SHOWN ON THIS DRAWING UNLESS OTHERWISE INSTRUCTED TO DO SO.
3. ALL MEASUREMENTS SHOWN IN MILLIMETRES UNLESS OTHERWISE NOTED.
4. DIMENSIONS SHOWN ON THESE DRAWINGS ARE FINISHED DIMENSIONS UNLESS NOTED OTHERWISE.
5. THIS DRAWING IS TO BE READ IN CONJUNCTION WITH ALL OTHER DRAWINGS, DETAILS AND SPECIFICATIONS, ANY DISCREPANCIES TO BE IMMEDIATELY BROUGHT TO THE ATTENTION OF GRIDEIGN.
6. THE CONTRACTOR SHALL BE RESPONSIBLE FOR THE OBTAINING OF ALL NECESSARY PERMITS AND APPROVALS PRIOR TO COMMENCING ANY WORKS.
7. ADJUSTMENTS ARE REQUIRED DUE TO SITE CONDITIONS OR VARIATIONS INDICATED ON THE DRAWING ARE BASED UPON DESIGN LEVEL 40.00. IT IS THE CONTRACTORS RESPONSIBILITY TO ESTABLISH SITE DATUM AND VERIFY LEVELS RELEVANT TO ANY BUILDING AND SURROUNDINGS AS APPLICABLE PRIOR TO COMMENCEMENT.

LDC Submission

DRAWING REFERENCE

DWG. NO.	TITLE

KEY PLAN

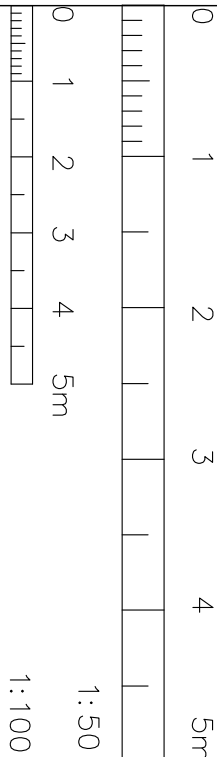

No.	REVISION	REV. BY	DATE
PROJECT: 20 Aspen Road Pinner, London HA5 2NL			


CLIENT:
Mr. Ali Al Rubaye



Gridesign
15 Winston Close, HA3 6AL
London, UK

DWG. TITLE: LOCATION PLAN EXISTING			
DATE:	SCALE:	JOB NO.:	
06/12/2020	1:150	1206	
DRAWN: VNL	DESIGNER: VNL		
CHECKED BY:	DWG. NO.:	REV.:	
	1206-LDC000-01	-	

20 Aspen Grove

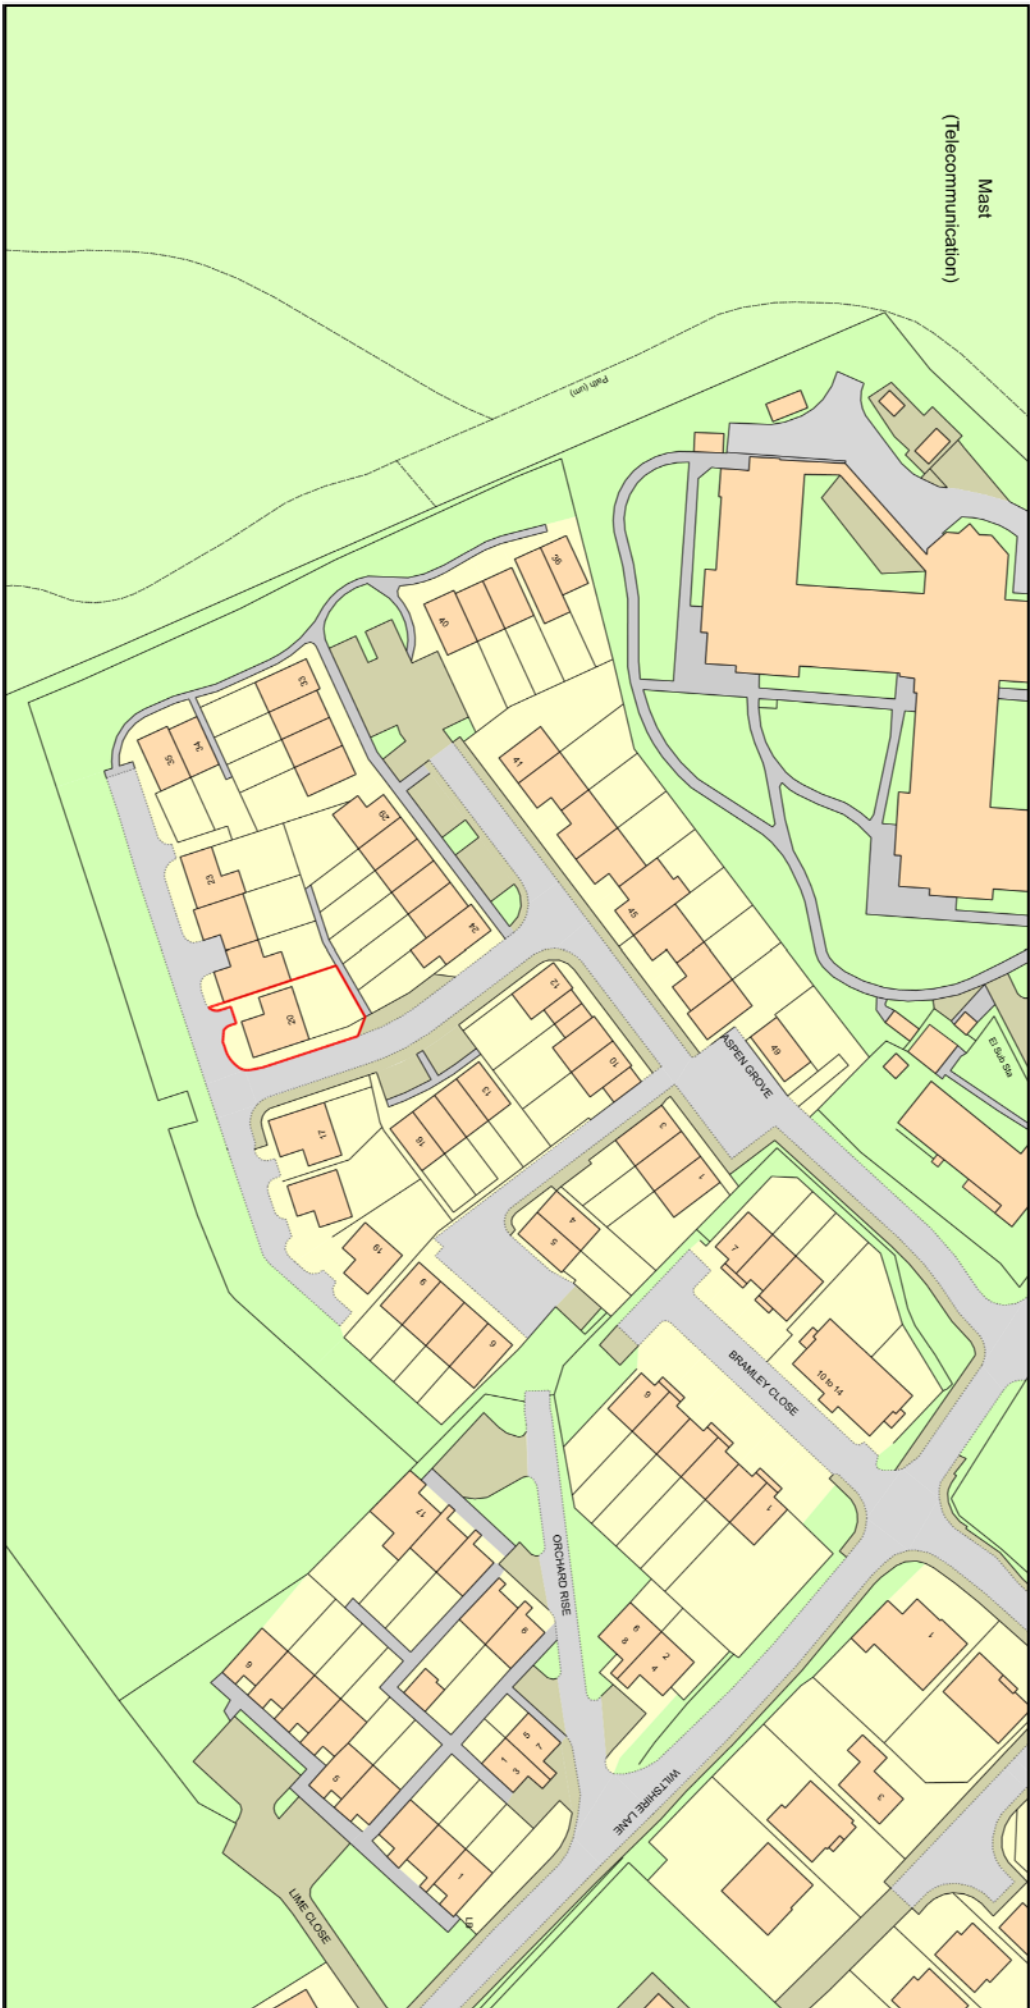


Plan Produced for: Gridesign
Date Produced: 07 Dec 2020
File Reference Number: C0200324210000144
Scale: 1:150 @ A4
© Crown Copyright and database right 2019 OS 100042796



01 EXISTING LOCATION PLAN

Scale: 1:1250

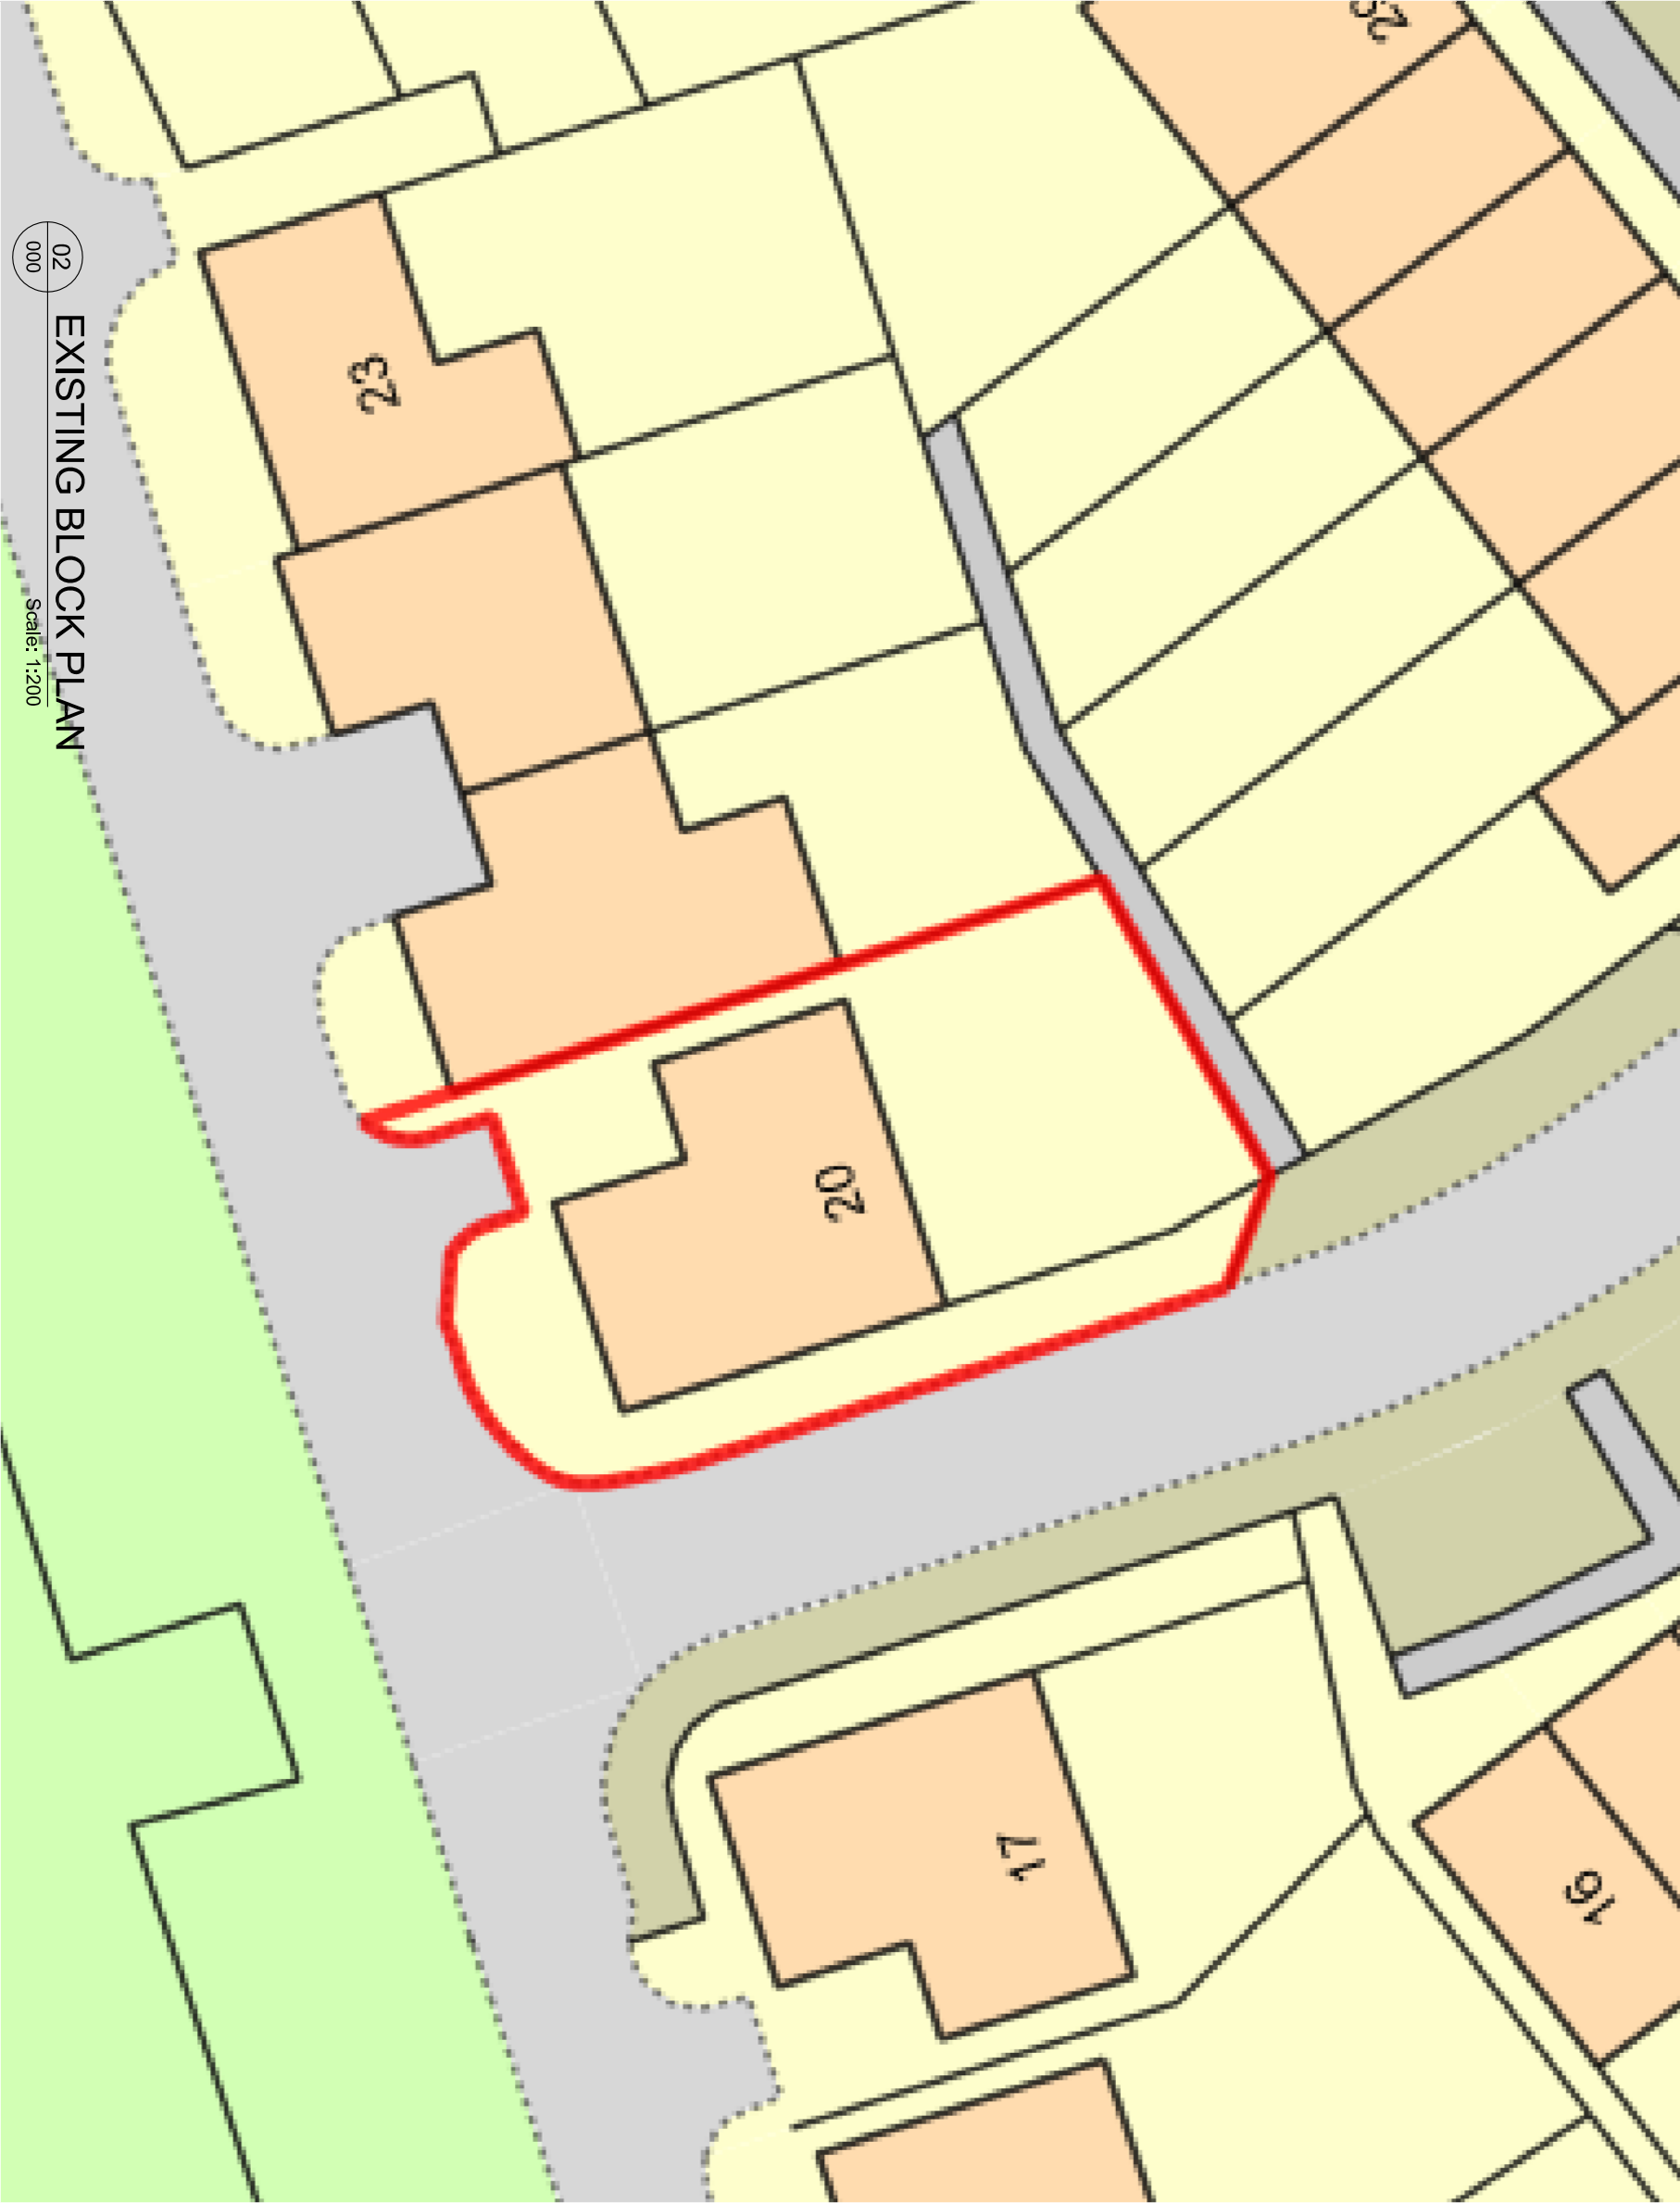

02 EXISTING BLOCK PLAN

Scale: 1:200