

THIS DRAWING AND THE INFORMATION CONTAINED IS THE DESIGN AND INTELLECTUAL PROPERTY OF GRIDEIGN AND IS PROTECTED BY COPYRIGHT LAW ©.

THE UNAUTHORISED USE OF THIS DRAWING, OR THE INFORMATION SHOWN IN WHOLE OR IN PART, IS PROHIBITED WITHOUT THE WRITTEN APPROVAL OF GRIDEIGN.

REPRODUCTION OR COPYING ALL OR PART OF THIS DRAWING AND ITS INFORMATION, WITHOUT ITS ORIGINAL CONTRACTUAL PURPOSE SHALL BE CONSIDERED AN INFRINGEMENT OF COPYRIGHT.

NOTES:


1. ALL DIMENSIONS TO BE VERIFIED BY CONTRACTOR ON SITE PRIOR TO COMMENCEMENT OF ANY WORK.
2. WRITTEN MEASUREMENTS TAKE PRECEDENCE OVER SCALE DIMENSIONS. ALL DIMENSIONS SHALL BE USED UNLESS OTHERWISE NOTED.
3. ALL MEASUREMENTS SHOWN IN MILLIMETRES UNLESS OTHERWISE NOTED.
4. DIMENSIONS SHOWN ON THESE DRAWINGS ARE FINISHED DIMENSIONS UNLESS NOTED OTHERWISE.
5. THIS DRAWING IS TO BE READ IN CONJUNCTION WITH ALL OTHER DRAWINGS, DETAILS AND SPECIFICATIONS. ANY DISCREPANCIES SHALL BE IMMEDIATELY BROUGHT TO THE ATTENTION OF GRIDEIGN.
6. THE CONTRACTOR SHALL BE RESPONSIBLE FOR THE OBTAINING OF ALL NECESSARY PERMITS AND APPROVALS. ANY VARIATIONS ARE REQUIRED DUE TO SITE CONDITIONS OR ADJUSTMENTS ARE REQUIRED DUE TO SITE CONDITIONS.
7. RESPONSIBILITY TO ESTABLISH SITE DATA AND VERIFY LEVELS RELAYED TO ANY BUILDING AND SURROUNDINGS AS APPLICABLE PRIOR TO COMMENCEMENT.

LDC Submission

DRAWING REFERENCE


| DWG. NO. | TITLE |
|----------|-------|
|          |       |
|          |       |
|          |       |
|          |       |

KEY PLAN

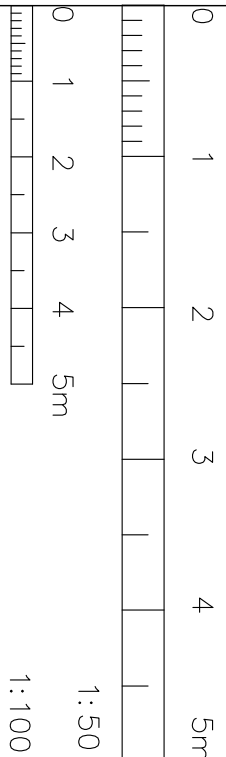

KEY REFERENCE

|  |                                 |
|--|---------------------------------|
|  | Outline Beam / Structure Over   |
|  | Boundary                        |
|  | Room Name & Reference No.       |
|  | Nominal Floor to Ceiling Height |
|  | Floor Level                     |
|  | Window Cill                     |
|  | Window Height                   |
|  | Dimensions                      |
|  | Proposed Demolition             |
|  | Existing Construction           |
|  | Proposed Alterations            |

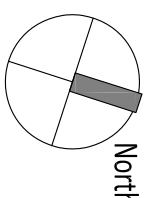

| No. | REVISION | REV. BY | DATE |
|-----|----------|---------|------|
|-----|----------|---------|------|

PROJECT: 20 Aspen Road  
Pinner, London  
HA5 2NL

CLIENT: Mr. Ali Al Rubaye



**Gridesign**

15 Winston Close, HA3 6AL  
London, UK

DWG. TITLE: ELEVATIONS  
EXISTING AND DEMOLITION

|                            |               |              |
|----------------------------|---------------|--------------|
| DATE: 28/11/2020           | SCALE: 1:50   | JOB NO: 1206 |
| DRAWN: VML                 | DESIGNER: VML | REV: -       |
| CHECKED BY: 1206-LDC200-01 |               |              |