

GRIDISEGN
COPYRIGHT

THIS DRAWING AND THE INFORMATION CONTAINED IS THE DESIGN AND INTELLECTUAL PROPERTY OF GRIDISEGN AND IS PROTECTED BY COPYRIGHT LAW ©.

THE UNAUTHORISED USE OF THIS DRAWING, OR THE INFORMATION SHOWN IN WHOLE OR IN PART, IS PROHIBITED WITHOUT THE WRITTEN APPROVAL OF GRIDISEGN.

REPRODUCTION OR COPYING ALL OR PART OF THIS DRAWING AND ITS INFORMATION, WITHOUT ITS ORIGINAL CONTRACTUAL PURPOSE SHALL BE CONSIDERED AN INFRINGEMENT OF COPYRIGHT.


- NOTES:
- ALL DIMENSIONS TO BE VERIFIED BY CONTRACTOR ON SITE PRIOR TO COMMENCEMENT OF ANY WORK.
 - WRITTEN MEASUREMENTS TAKE PRECEDENCE OVER UNWRITTEN MEASUREMENTS. ALL USE SCALED DIMENSIONS IF INSTRUCTED TO DO SO.
 - ALL MEASUREMENTS SHOWN IN MILLIMETRES UNLESS OTHERWISE NOTED.
 - DIMENSIONS SHOWN ON THESE DRAWINGS ARE FINISHED DIMENSIONS UNLESS NOTED OTHERWISE.
 - THIS DRAWING IS TO BE READ IN CONJUNCTION WITH ALL OTHER DRAWINGS, DETAILS AND SPECIFICATIONS. ANY DISCREPANCIES TO BE IMMEDIATELY BROUGHT TO THE ATTENTION OF GRIDISEGN.
 - THE CONTRACTOR SHALL BE RESPONSIBLE FOR THE ACCURACY OF THE INFORMATION PROVIDED AND SHALL OBTAIN THE WRITTEN APPROVAL OF GRIDISEGN, IF ANY VARIATIONS ARE REQUIRED DUE TO SITE CONDITIONS OR ADJUSTMENTS.
 - RESPONSIBILITY TO ESTABLISH SITE DATA AND VERIFY LEVELS RELAYED TO ANY BUILDING AND SURROUNDINGS AS APPLICABLE PRIOR TO COMMENCEMENT.

LDC Submission

DRAWING REFERENCE


DWG. NO. TITLE

KEY PLAN

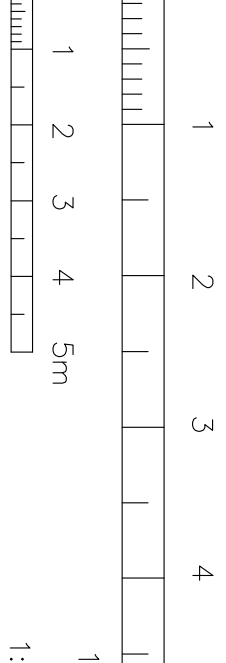

KEY REFERENCE

	Outline Beam / Structure Over
	Boundary
NAME R x x x	Room Name & Reference No.
(MAX)	Nominal Floor to Ceiling Height
4m	Floor Level
CH	Window Cill
WH	Window Height
123	Dimensions
	Proposed Demolition
	Existing Construction
	Proposed Alterations

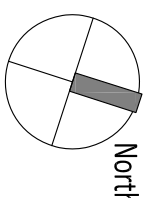

PROJECT: 20 Aspen Road
Pinner, London
HA5 2NL


CLIENT: Mr. Ali Al Rubaye



Gridesign
15 Winsion Close, HA3 6AL
London, UK


ELEVATIONS - SECTION
PROPOSED

DATE: 05/12/2020	SCALE: 1:50	JOB NO: 1206
DRAWN: VML	DESIGNER: VML	REV: -
CHECKED BY: 1206-LDC201-02		

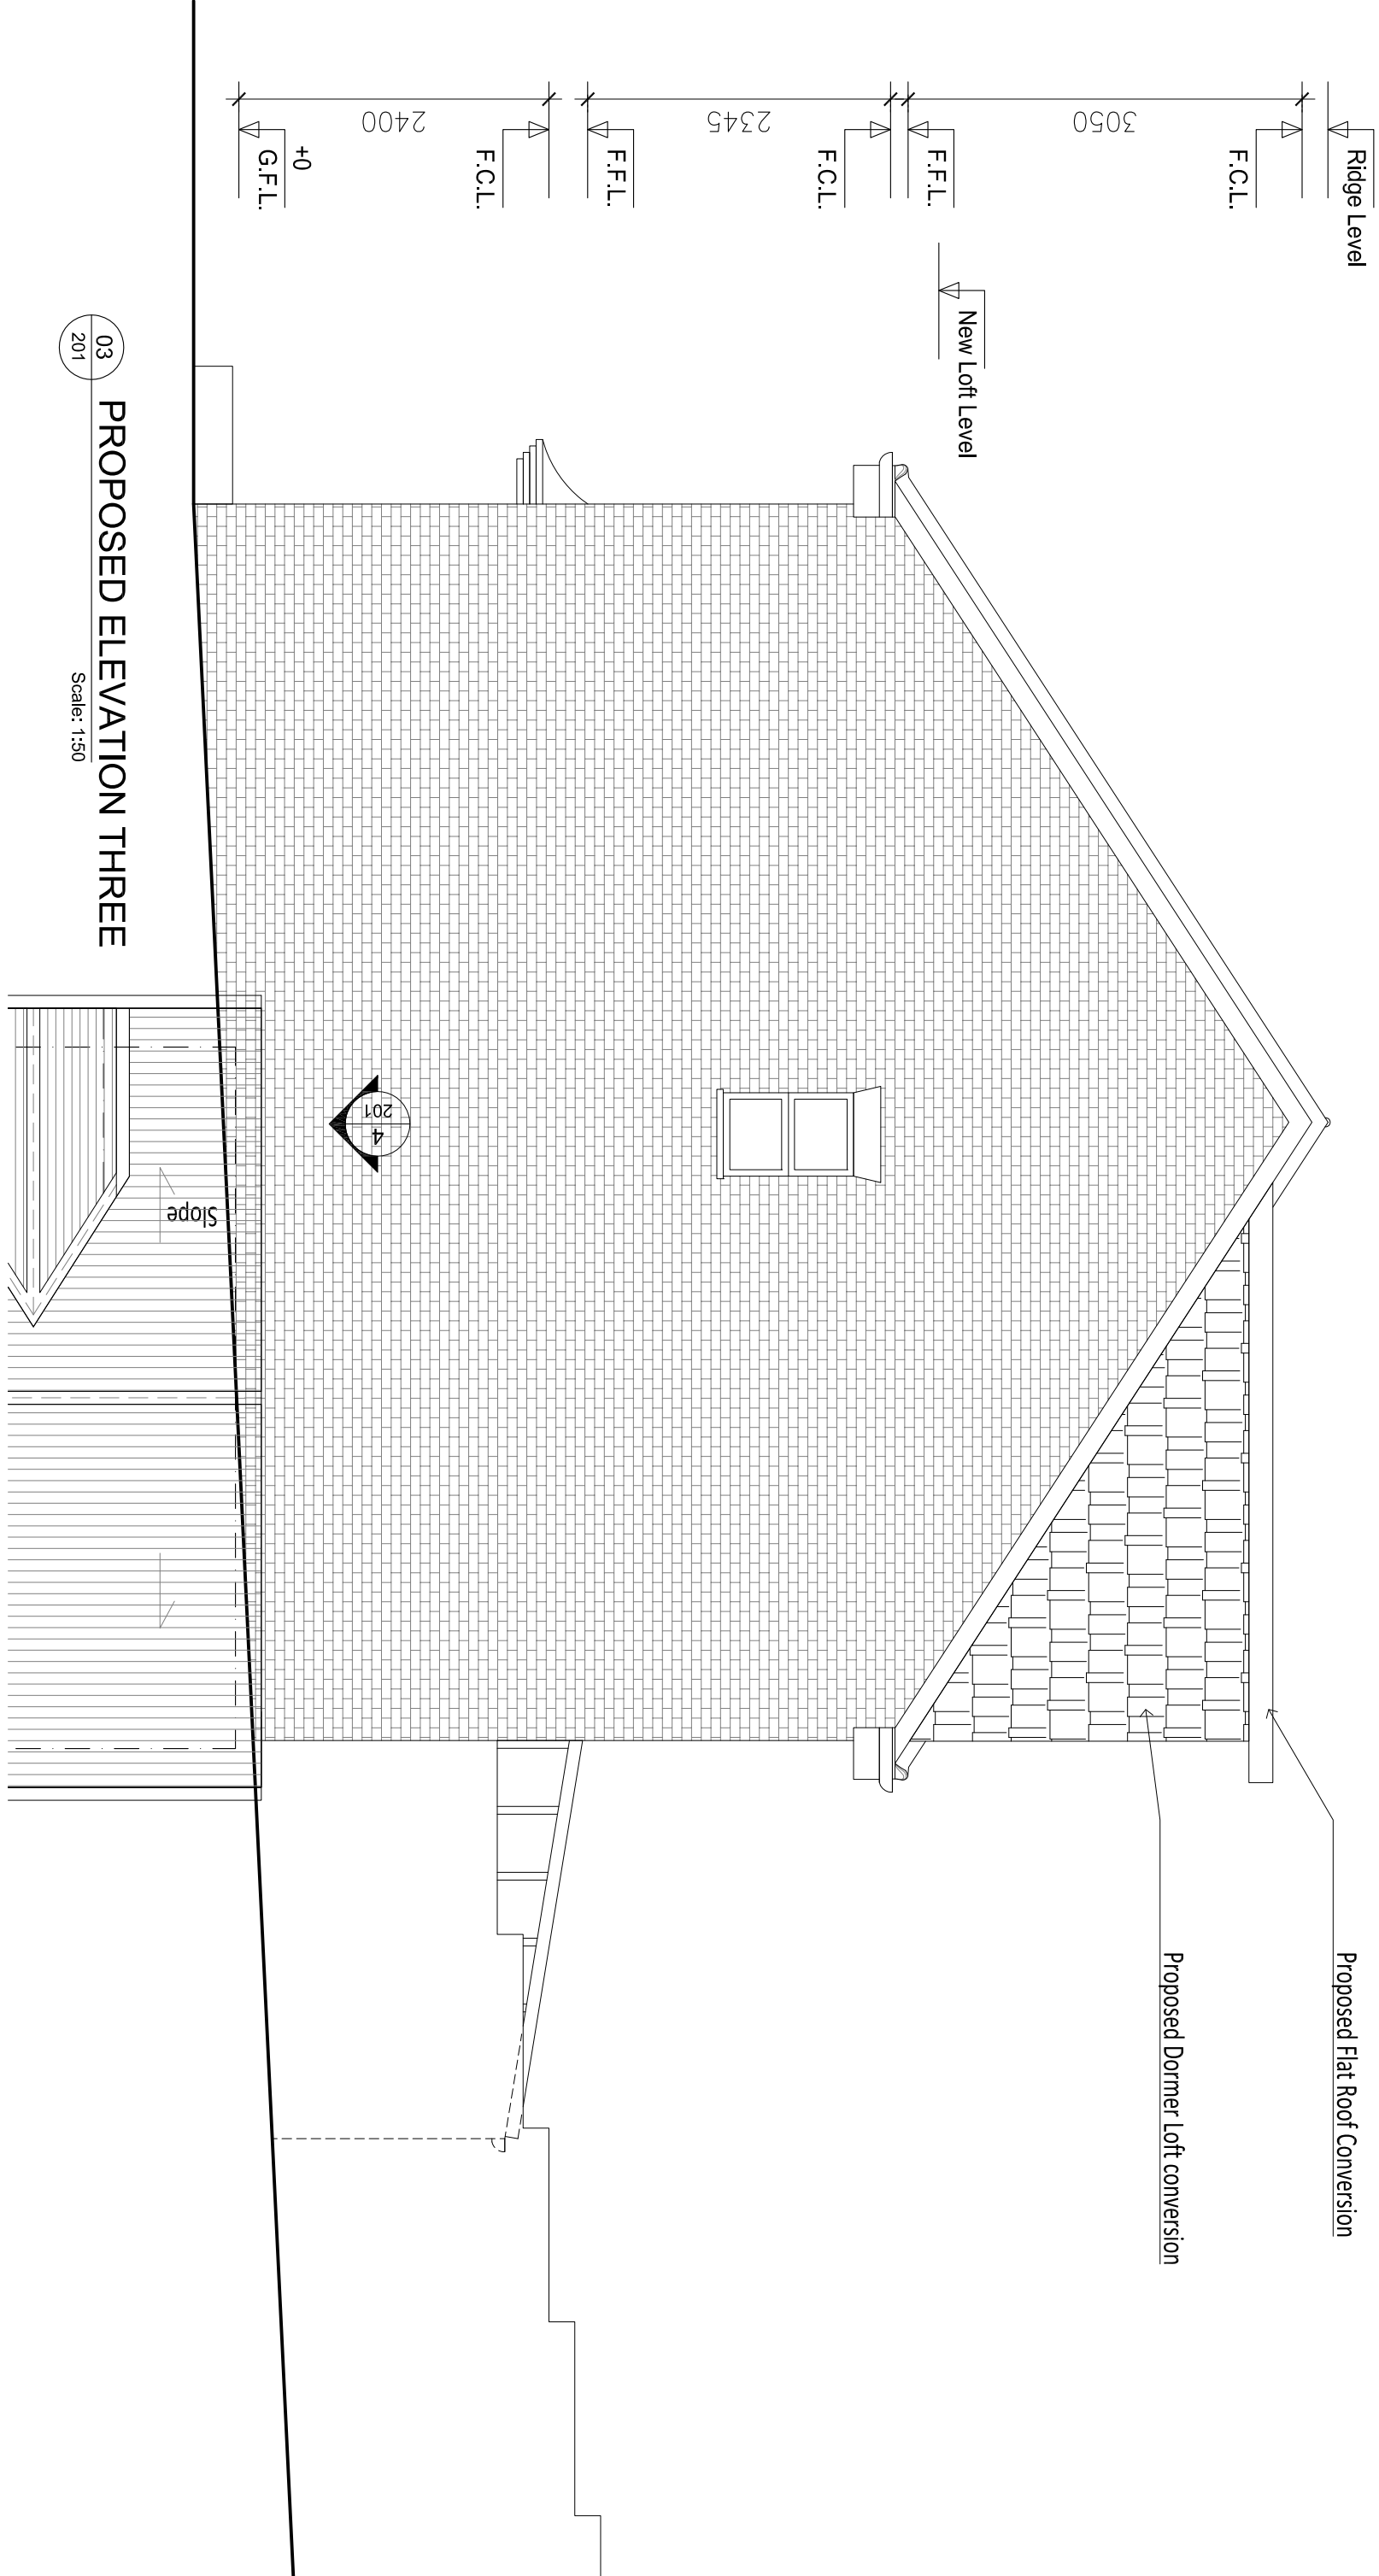

PROPOSED ELEVATION THREE

Scale: 1:50

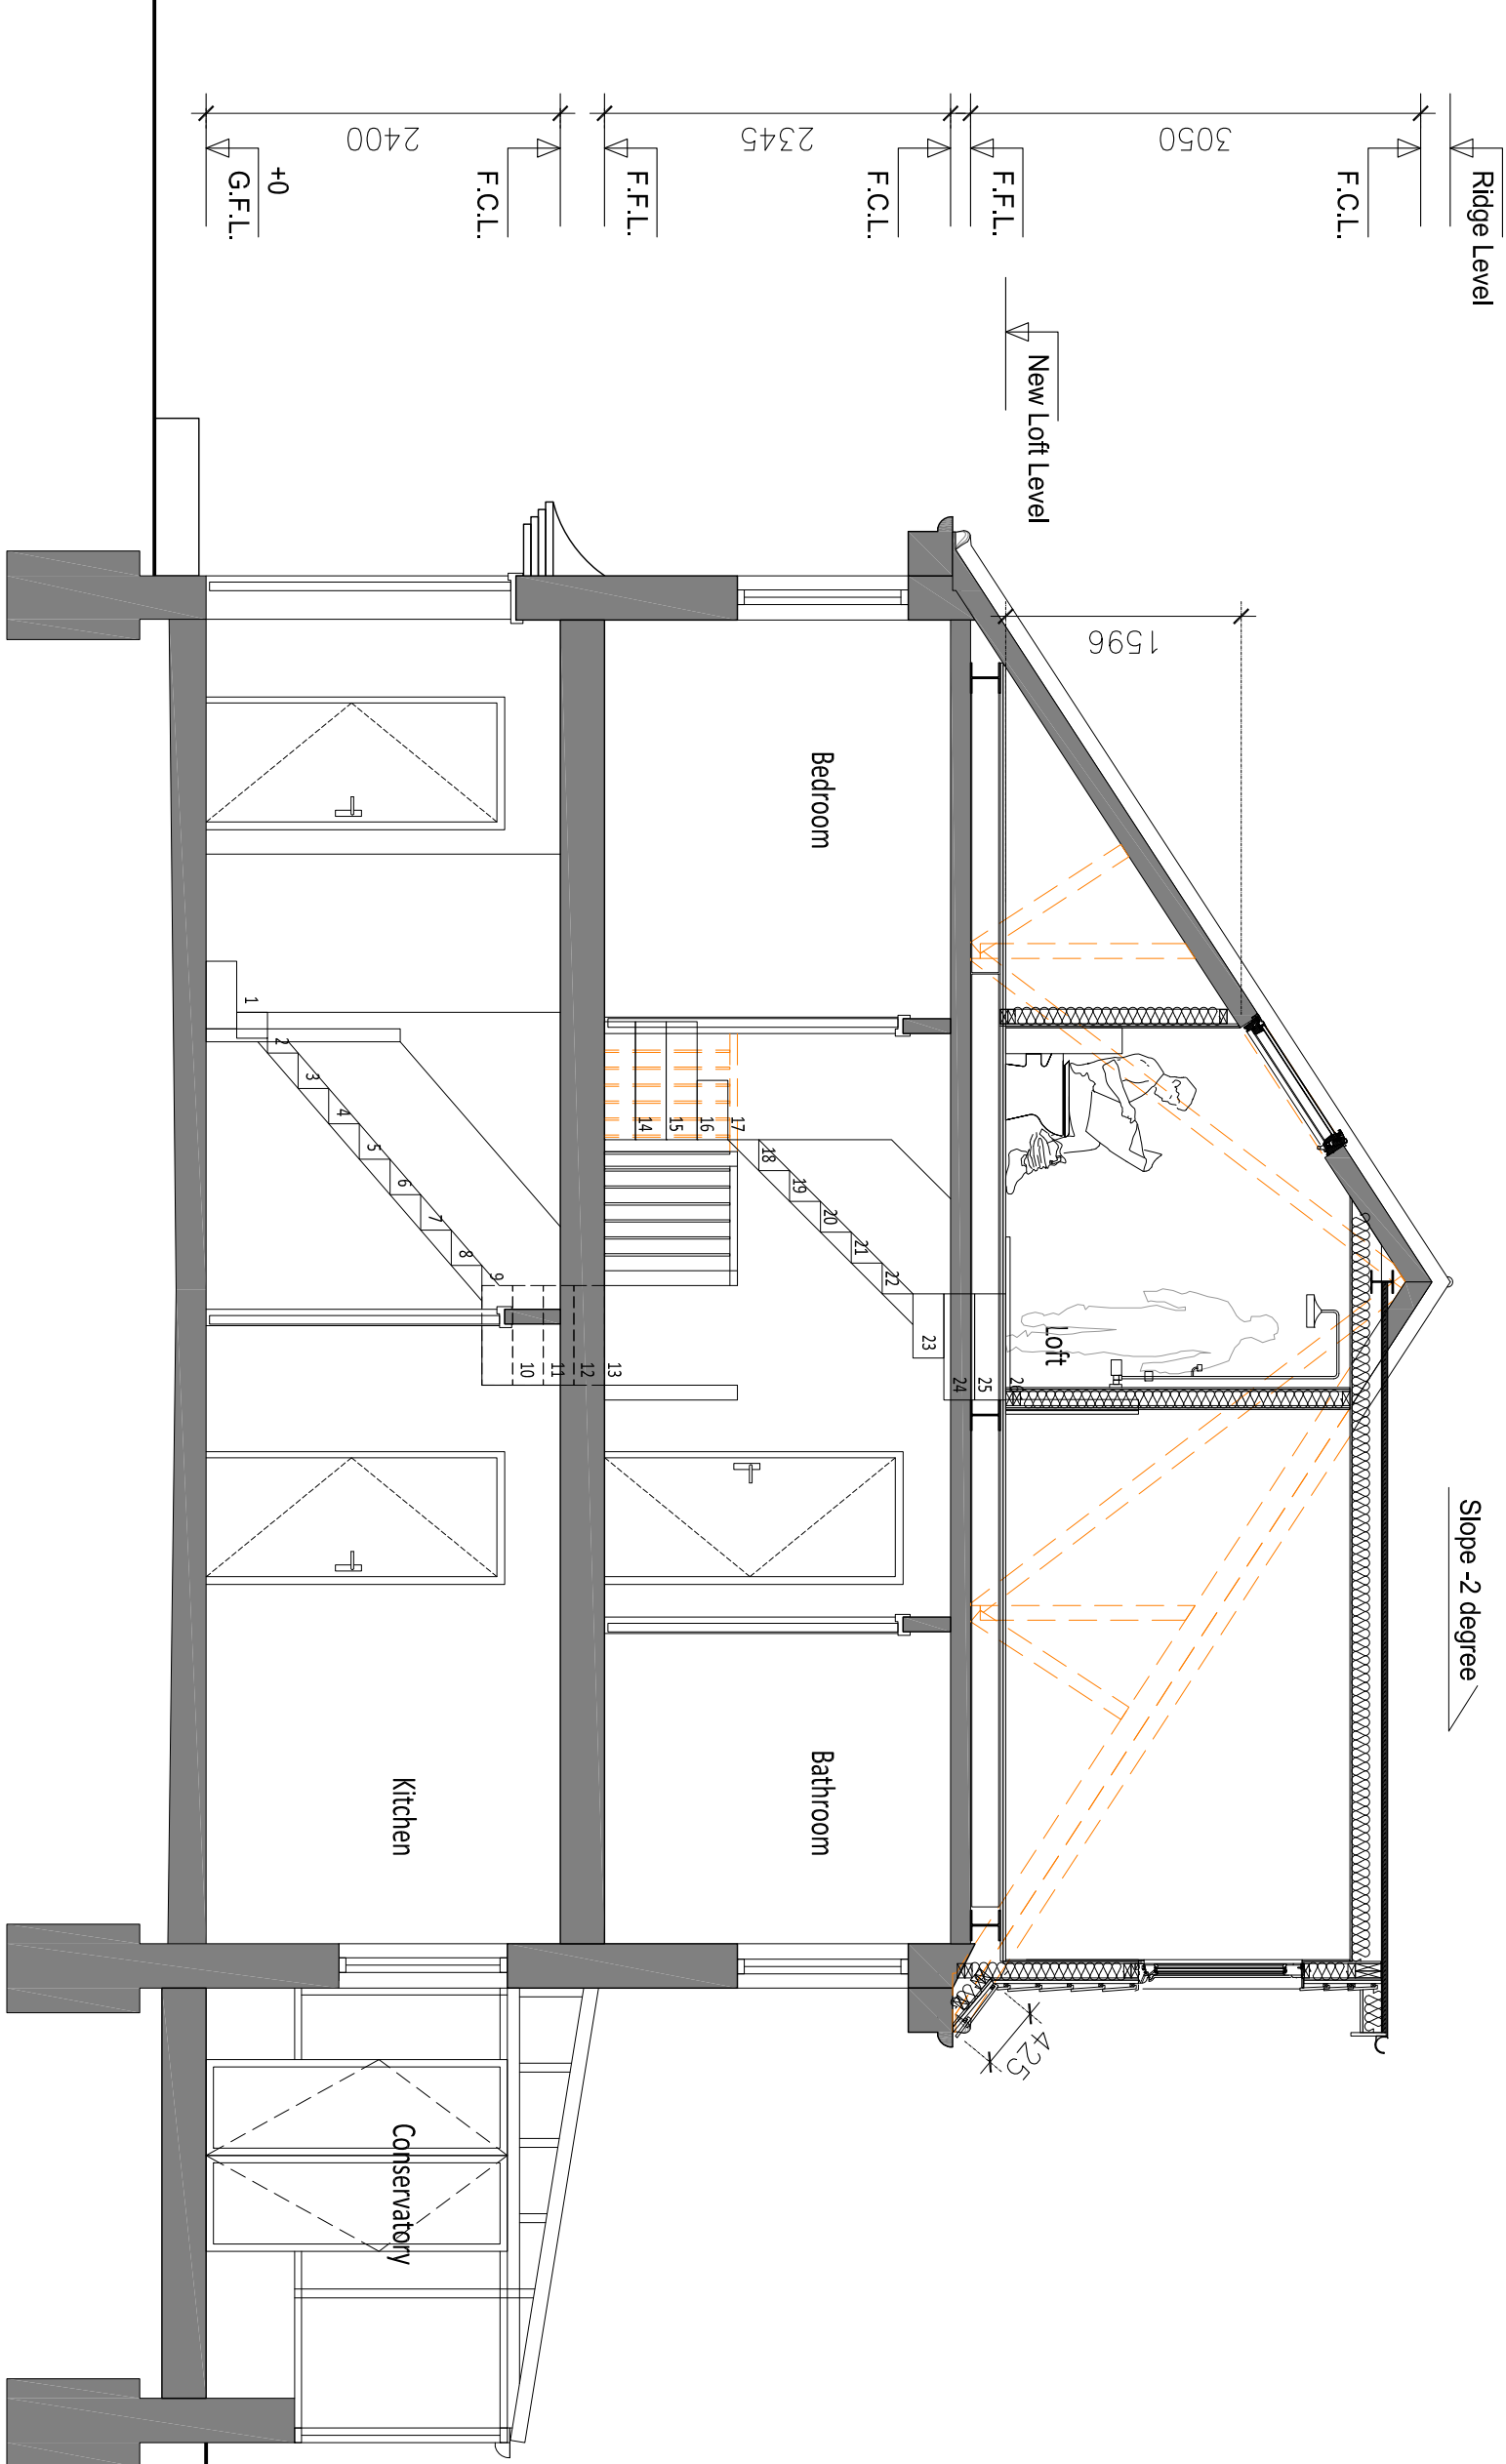

PROPOSED SECTION AA

Scale: 1:50