


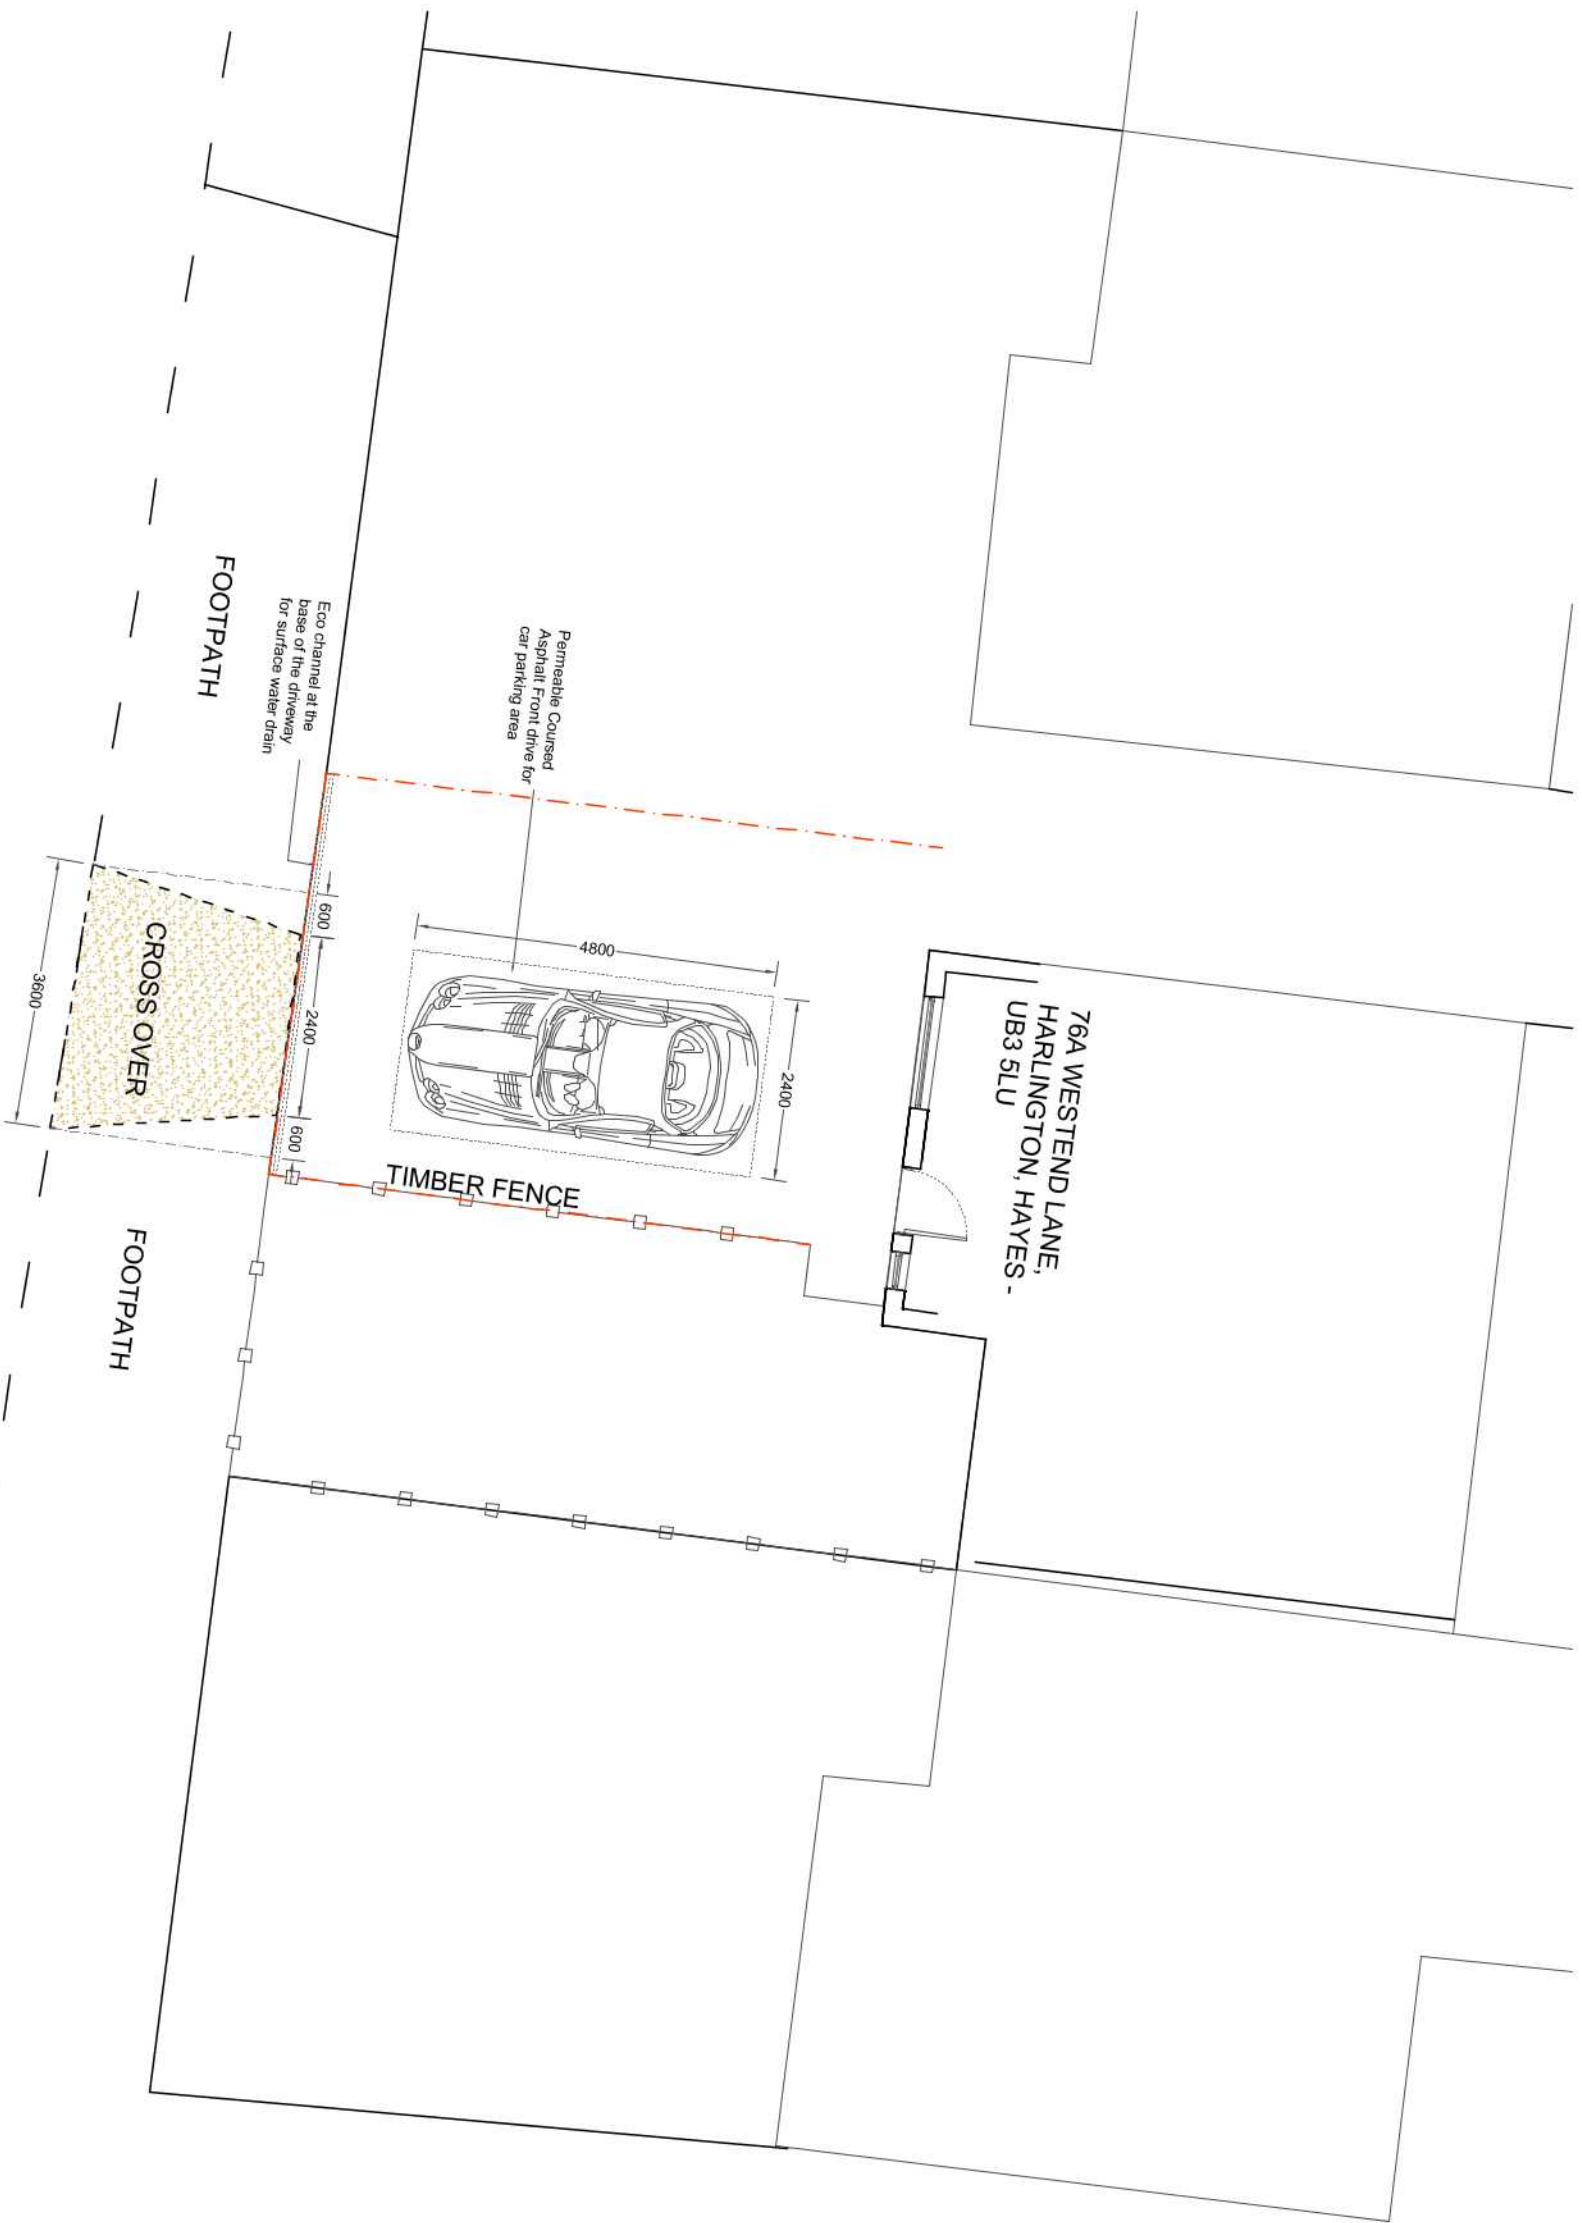

- NOTES:
1. THIS DRAWING IS COPYRIGHT AND SHOULD NOT BE REPRODUCED WITHOUT THE WRITTEN APPROVAL OF ARCADIA DESIGN CONSULTANTS
 2. ALL DIMENSIONS TO BE CHECKED ON SITE AND ANY DISCREPANCIES BROUGHT TO THE ATTENTION OF THE ARCADIA DESIGN CONSULTANTS
 3. NO DIMENSIONS TO BE SCALED
 4. THIS DRAWING IS TO BE READ IN CONJUNCTION WITH ALL OTHER RELEVANT ARCHITECTS, SERVICE ENGINEERS AND STRUCTURAL / CIVIL ENGINEERS DRAWINGS AND SPECIFICATIONS
 5. ALL RIGHTS RESERVED

REV.	DATE	DESCRIPTION	PROJECT
DWG NO:	PL/A522/01	SCALE	VEHICULAR CROSSOVER AT 76A WESTEND LANE, HARLINGTON - UB3 5AY
DATE	NOV. 2020	DRAWN BY	DRAWING TITLE PROPOSED PLAN
		MO	

