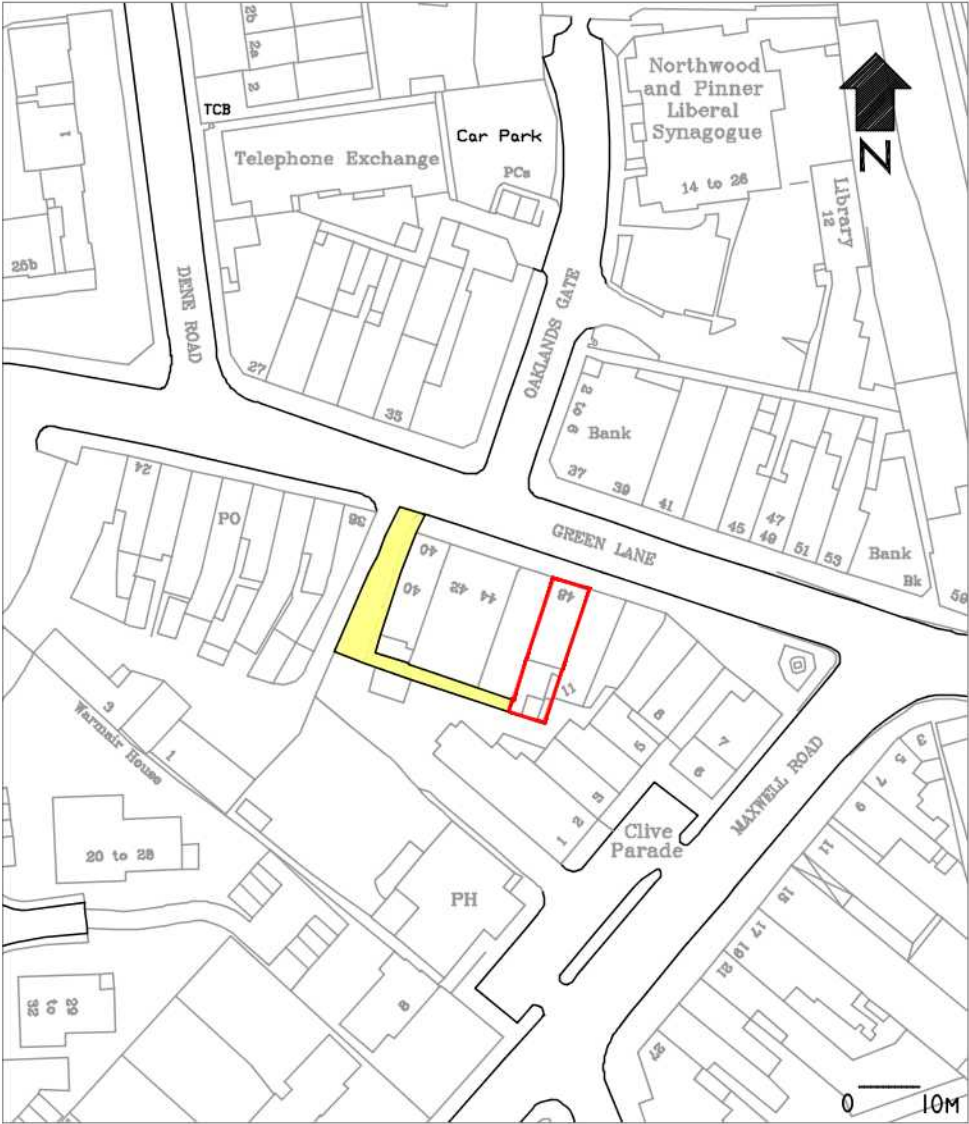


COPYRIGHT
DO NOT SCALE FROM THIS DRAWING. CONTRACTOR MUST CONFIRM SITE
DIMENSIONS BEFORE COMMENCEMENT OF WORK.

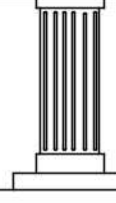
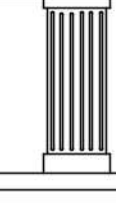
THIS DRAWING OR DESIGN IS THE COPYRIGHT AND MAY NOT BE
REPRODUCED WITHOUT WRITTEN CONSENT.

CONTRACTOR RESPONSIBLE FOR CORRECT SETTING OUT ON SITE. ANY
DISCREPANCIES TO BE NOTED TO THE DESIGNER IMMEDIATELY.

MARKED	REVISION	DATE
A		



LOCATION PLAN 1:1250

	CHECKED:	DATE: NOV 2020	DRAWING TITLE: LOCATION PLAN	PROJECT: 48 GREEN LANE NORTHWOOD HA6 2QB	
	DRAWN:	SCALE: 1:1250			
	DRAWING NUMBER:	SKI			