



01 - OS MAP SCALE 1:1250

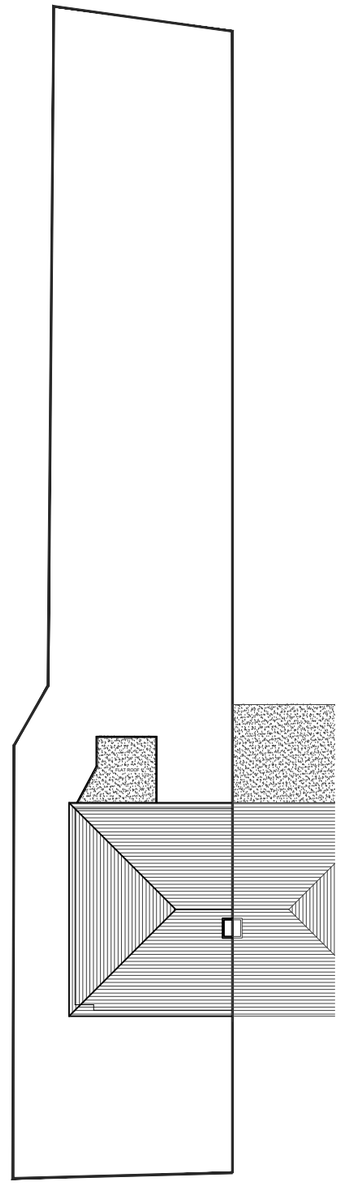

02 - EXISTING BLOCK PLAN

SCALE 1:250

Scale 0 1 2m 3 4 5m

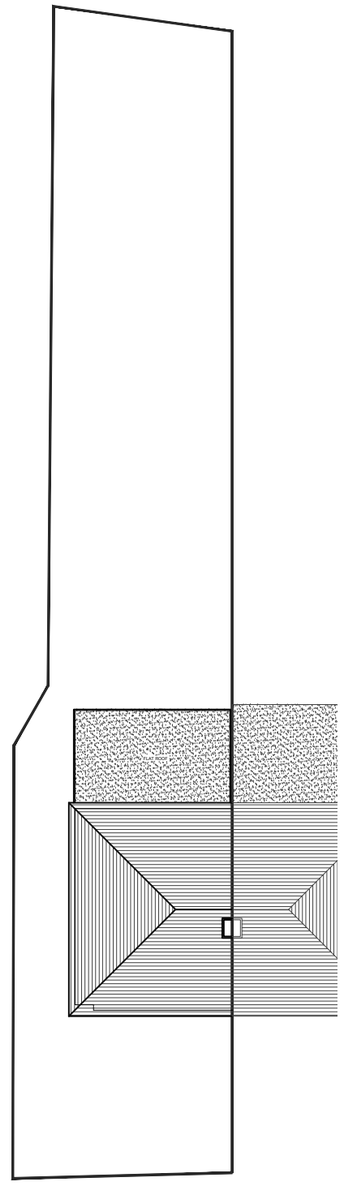

03 - PROPOSED BLOCK PLAN

SCALE 1:250

Scale 0 1 2m 3 4 5m

NOTES

Dimensions are not to be scaled from this drawing.

REVISIONS

NO	DESCRIPTION	DATE	BY

DESIGN ENDEAVOURS
M: 07869580774, 07883602259
E: design.endeavour@gmail.com

Project: 24 DOUGLAS CRESCENT HAYES
LONDON, UB4 9BT

Title: OS MAP & BLOCK PLANS

Scale	Drawn	Approved	Date
as shown@A3	NK/TA		NOV 20

Job No.	Drawing No.	Rev.
DE-834	PL-24 DC -01	